REVISIONS:
REV: DATE: BY: RVW:

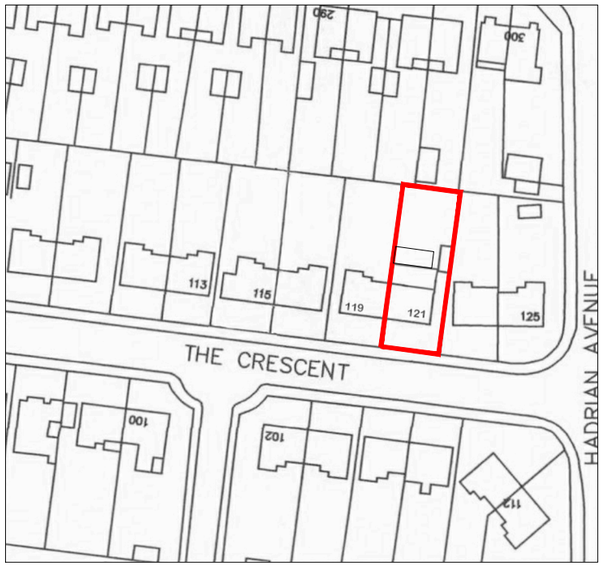

Location Plan 1:1250

N

Scale 1:1250

0 10 20 30 40 50m



Block Plan 1:500

N

Scale 1:500

0 5 10m 20m

Proposal: Demolition of existing storage and erection of single storey outbuilding and associated works (Part retrospective)

Wang Dao Architecture

Mocatta House
Trafalgar Square
Brighton, BN1 4DU
United Kingdom

T +44 (0)1273 443845
E info@wangdaoarch.com
W www.wangdaoarch.com

CLIENT
Mrs Karen

This drawing is for Planning Permission purpose only. All dimensions to be confirmed on site.

© This drawing is the sole copyright of Wang Dao Architecture Ltd.

Any discrepancies between this drawing & other information shall be reported to the Architect. MODIFICATIONS to be made solely on ORIGINAL MAGNETIC MEDIA.

PROJECT
121 The Crescent
Southwick
BN42 4LH

TITLE
Outbuilding
Location and Block Plans

STATUS
Planning

DATE
March 2024

SCALE @ A3
1:500, 1:1250

DRAWN BY
Edward

REVIEWED BY

DRAWING NUMBER
2201 PL 01

CTB file:
XREF'S:
LTscale: