REVISIONS:
REV: DATE: BY: RVW:

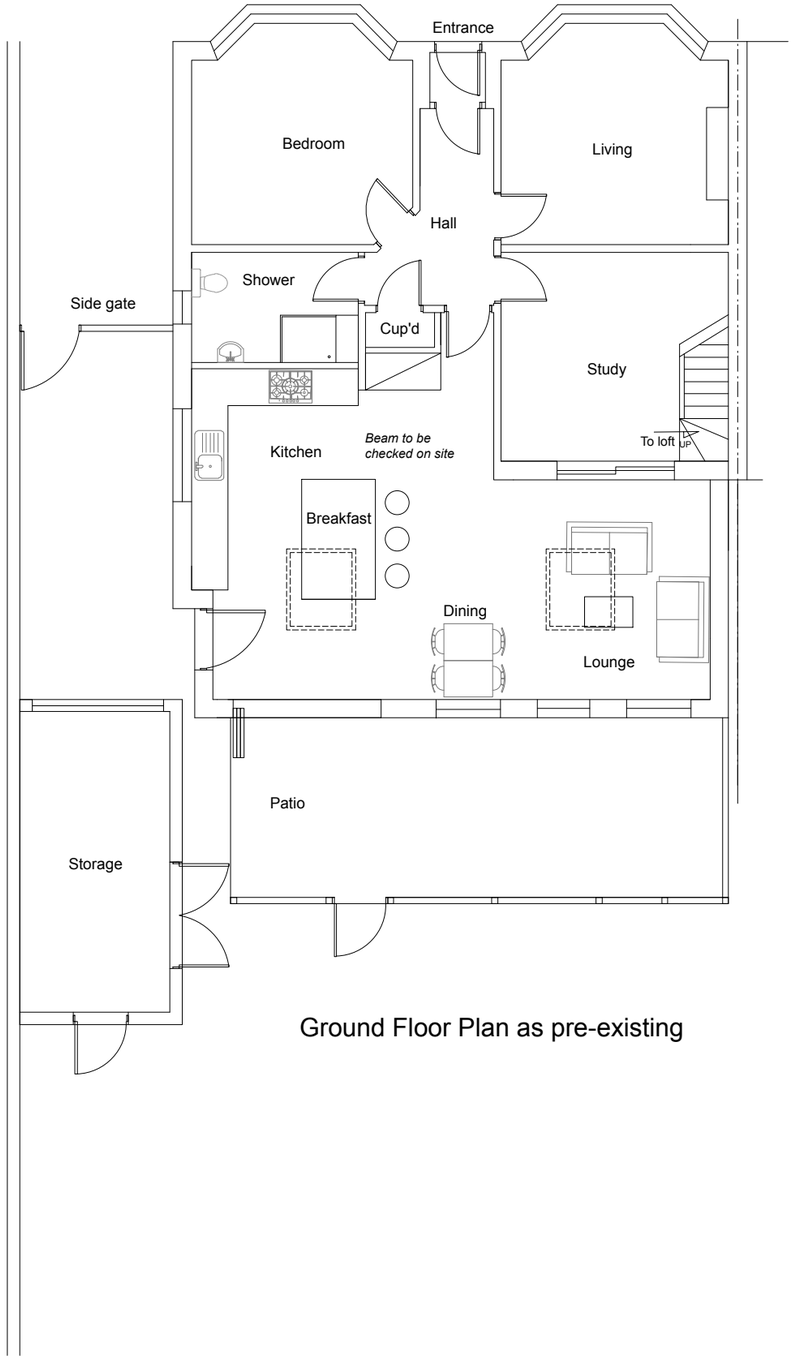

Ground Floor Plan as pre-existing

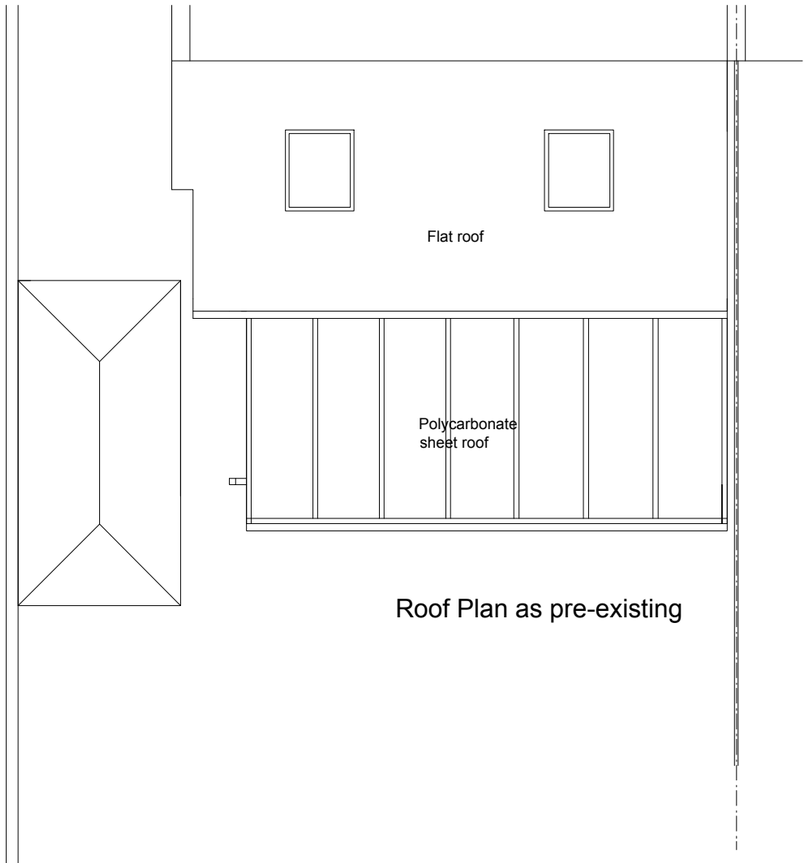

Roof Plan as pre-existing

N

Scale 1:100

0 1 5m 10m

Wang Dao Architecture

Mocatta House
Trafalgar Square
Brighton, BN1 4DU
United Kingdom

T +44 (0)1273 443845
E info@wangdaoarch.com
W www.wangdaoarch.com

CLIENT
Mrs Karen

This drawing is for Planning Permission purpose only. All dimensions to be confirmed on site.

© This drawing is the sole copyright of Wang Dao Architecture Ltd.

Any discrepancies between this drawing & other information shall be reported to the Architect. MODIFICATIONS to be made solely on ORIGINAL MAGNETIC MEDIA.

PROJECT
121 The Crescent
Southwick
BN42 4LH

TITLE
Outbuilding
Plans as pre-existing

STATUS
Planning

DATE
March 2024

SCALE @ A3
1:100

DRAWN BY
Edward

REVIEWED BY

DRAWING NUMBER
2201 PL 02

CTB file:
XREF'S:
LTscale: