
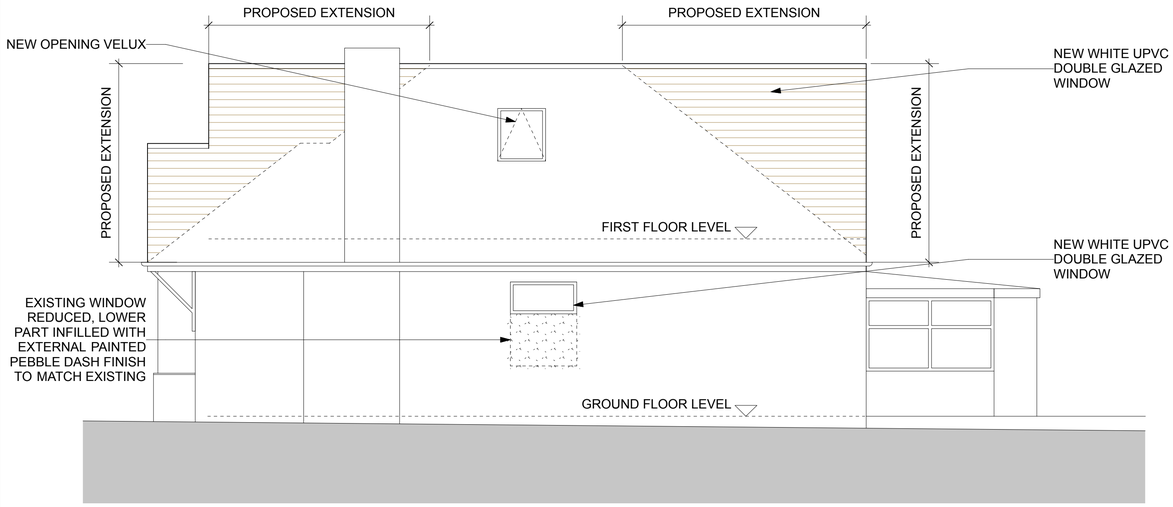



PROPOSED NORTH ELEVATION

0 1m 2m 3m 4m 5m


SCALE 1:50

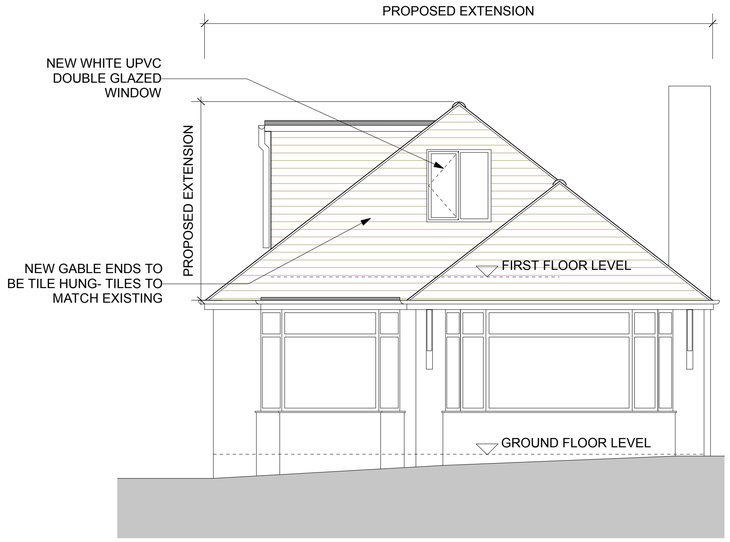

PROPOSED EAST ELEVATION
SCALE 1:50

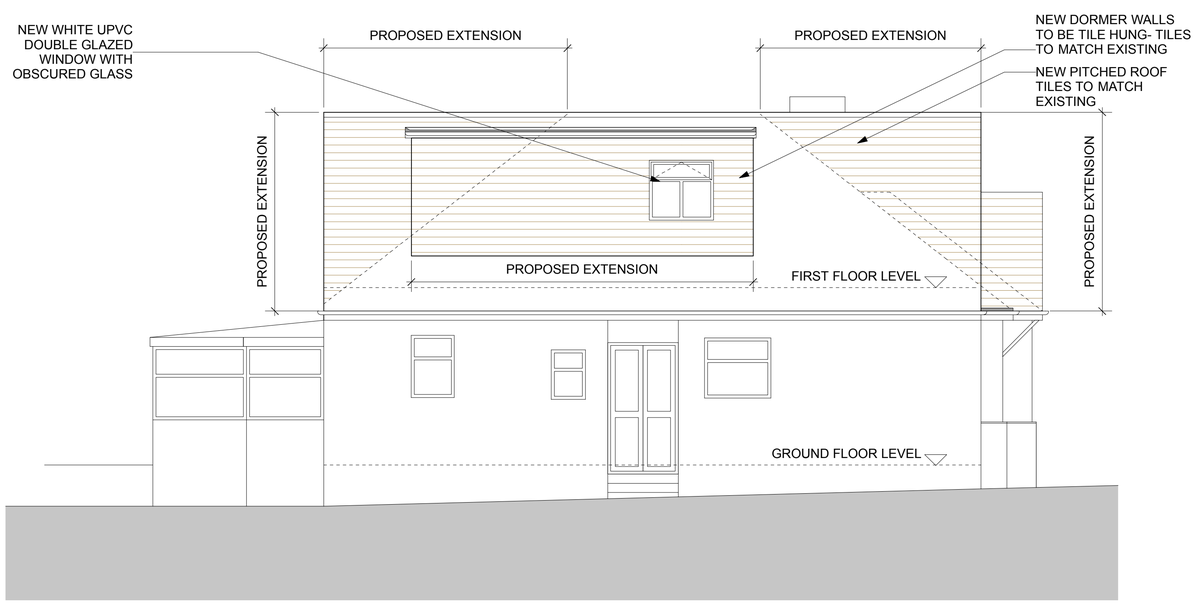

PROPOSED SOUTH ELEVATION
SCALE 1:50

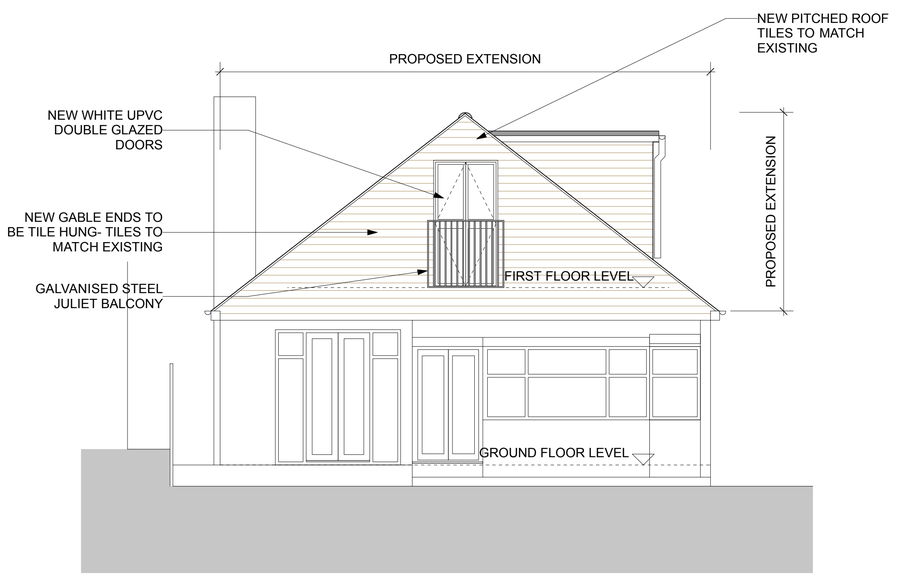

PROPOSED WEST ELEVATION
SCALE 1:50

notes:

amendments:

REV A 01-08-13	PROPOSED ELEVATIONS ALTERED TO AMEND SIDE DORMER ROOF AND EAST HIP TO GABLE EXTENSION FOLLOWING PLANNERS COMMENTS
REV B 11-10-13	PROPOSED ELEVATIONS ALTERED TO AMEND FRONT AND REAR GABLET TO GABLE FOLLOWING CLIENTS COMMENTS

Felce & Guy Partnership LLP
Architects
73 Holland Road | Hove | East Sussex | BN3 1LB
T: 01273 736217 F: 01273 720979 E: info@felceandguy.co.uk

project: ALTERATION AND EXTENSIONS TO EXISTING PROPERTY

location: 5 DOWNSWAY, SOUTHWICK

client: MR AND MRS BODEN

drawing: PROPOSED ELEVATIONS

scale: 1:50 | page: A1

drawn by: SJM | checked by: JC

date: JUNE 2013 | drawing number: 2629-5 | revision: B

© Felce & Guy Partnership LLP