
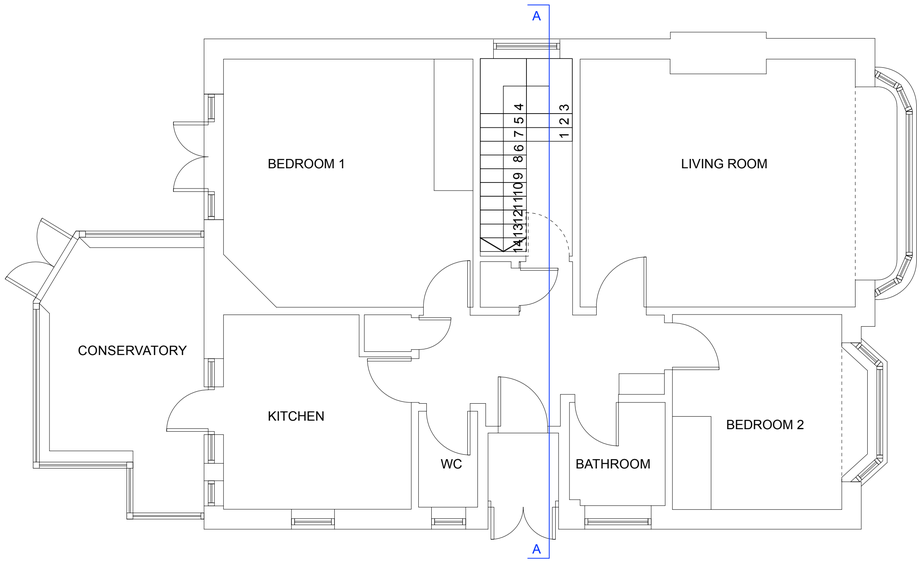



PROPOSED GROUND FLOOR PLAN

0 1m 2m 3m 4m 5m


SCALE 1:50

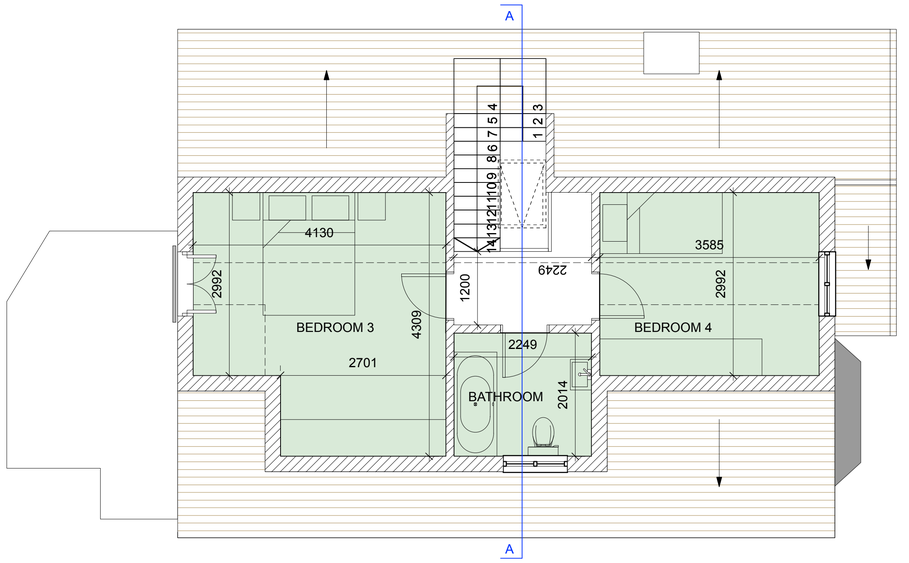

PROPOSED FIRST FLOOR PLAN
SCALE 1:50

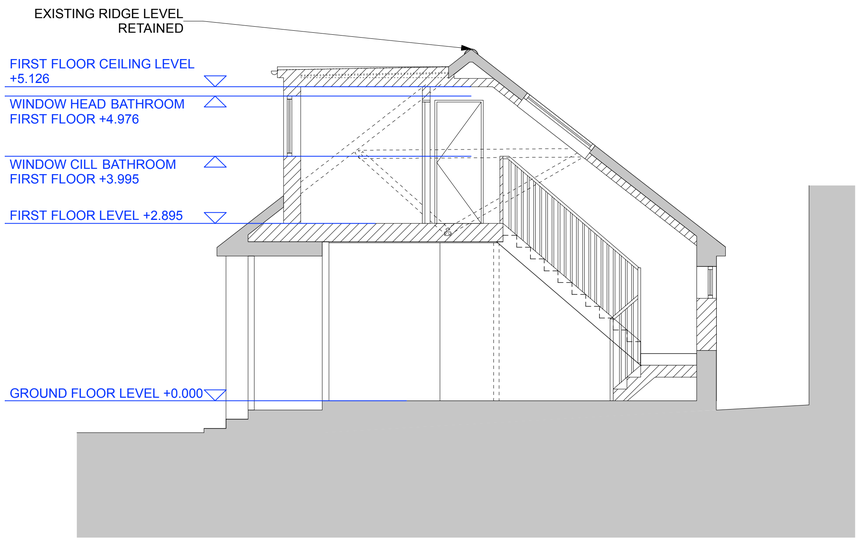

PROPOSED SECTION A-A
SCALE 1:50

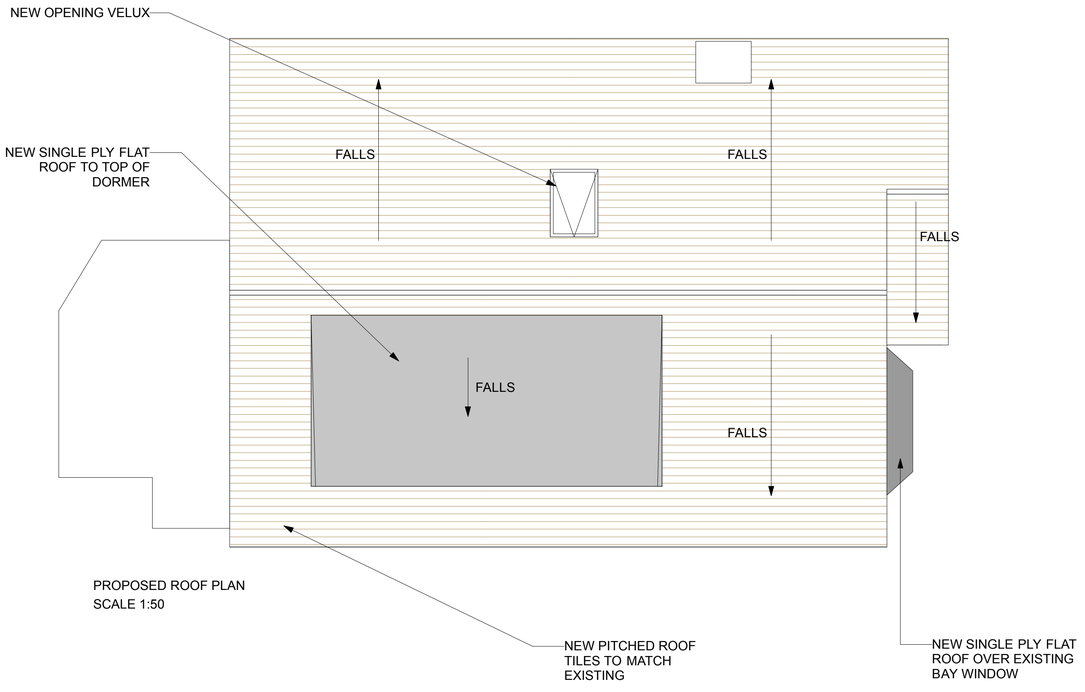

PROPOSED ROOF PLAN
SCALE 1:50

notes:

amendments:

REV A 10-06-13	PROPOSED FIRST FLOOR PLAN ALTERED TO SHOWS DOORS TO JULIET BALCONY
REV B 01-08-13	PROPOSED FIRST FLOOR PLAN ALTERED FOLLOWING PLANNERS COMMENTS
REV C 11-10-13	PROPOSED ELEVATIONS ALTERED TO AMEND FRONT AND REAR GABLET TO GABLE FOLLOWING CLIENTS COMMENTS

Felce & Guy Partnership LLP
Architects
73 Holland Road | Hove | East Sussex | BN3 1LB
T: 01273 736217 F: 01273 720979 E: info@felceandguy.co.uk

project:	ALTERATION AND EXTENSIONS TO EXISTING PROPERTY
location:	5 DOWNSWAY, SOUTHWICK
client:	MR AND MRS BODEN
drawing:	PROPOSED FLOOR PLANS, ROOF PLAN AND SECTION

scale:	1:50	page:	A1
drawn by:	SJM	checked by:	JC

date:	drawing number:	revision:
JUNE 2013	2629-4	C

© Felce & Guy Partnership LLP