



EXISTING NORTH ELEVATION
SCALE 1:50

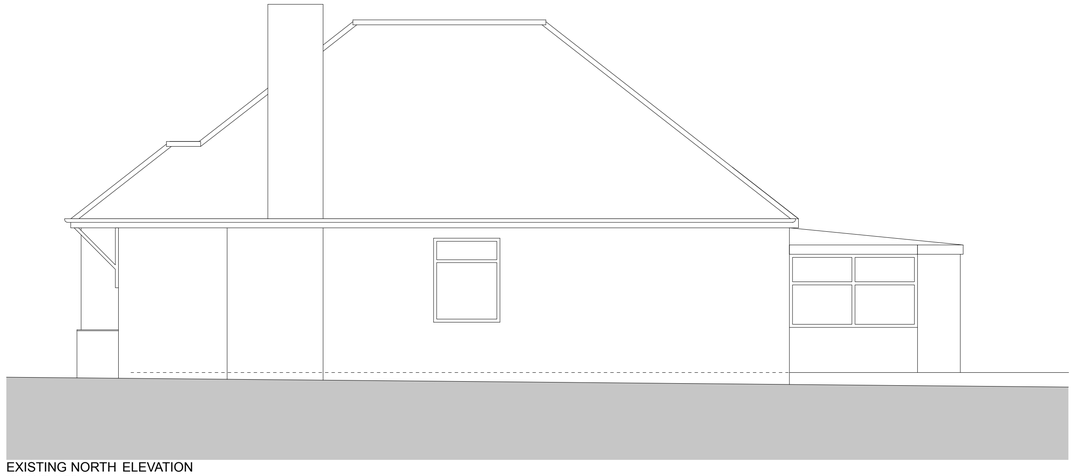


EXISTING EAST ELEVATION
SCALE 1:50

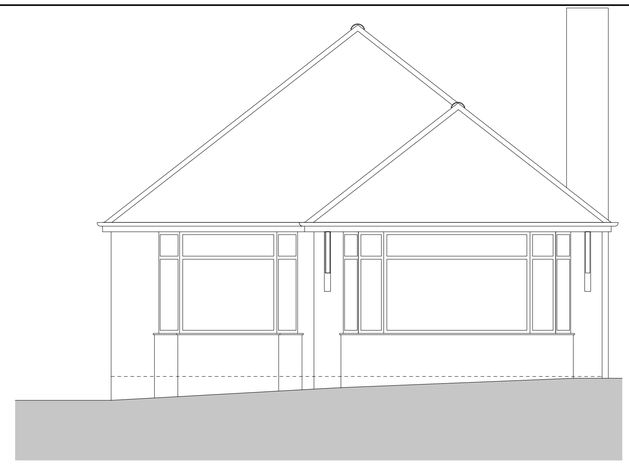

EXISTING SOUTH ELEVATION
SCALE 1:50




EXISTING WEST ELEVATION
SCALE 1:50

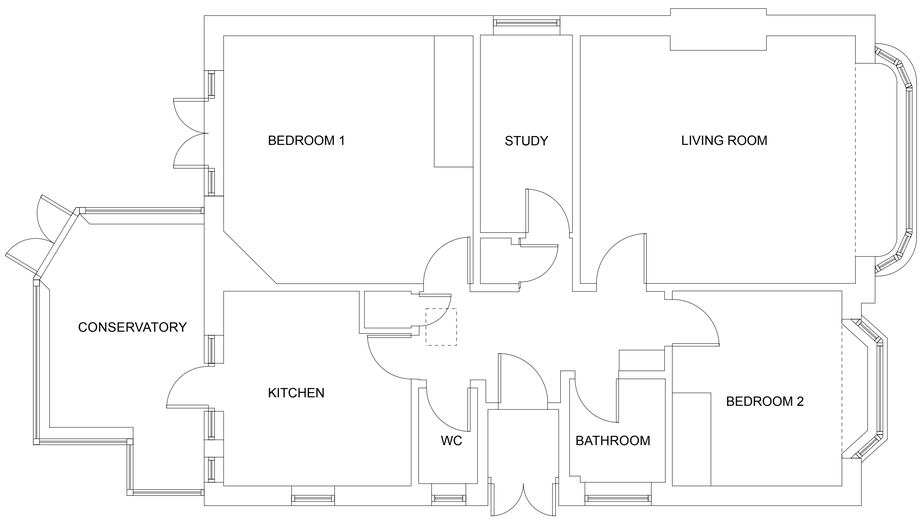

EXISTING GROUND FLOOR PLAN

0 1m 2m 3m 4m 5m

SCALE 1:50

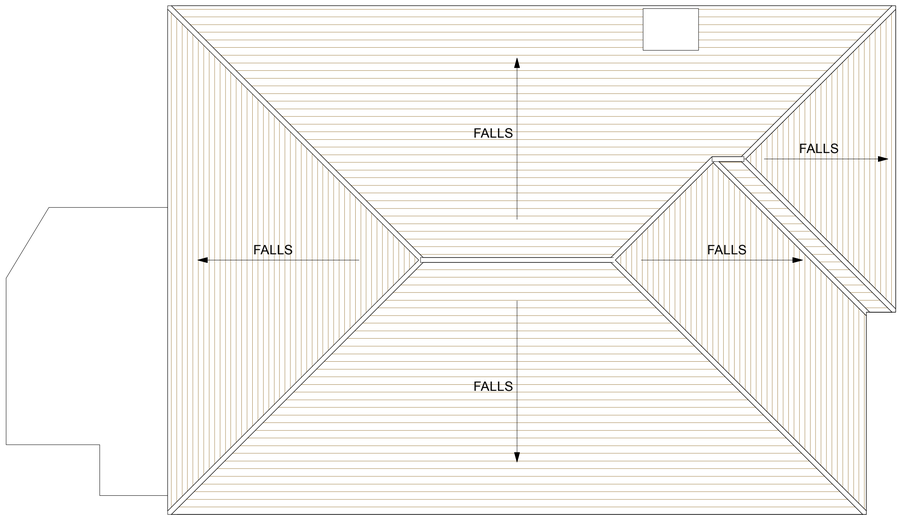

EXISTING ROOF PLAN
SCALE 1:50

notes:

amendments:

Felce & Guy Partnership LLP
Architects
73 Holland Road | Hove | East Sussex | BN3 1LB
T: 01273 736217 F: 01273 720979 E: info@felceandguy.co.uk

project:	ALTERATION AND EXTENSIONS TO EXISTING PROPERTY
location:	5 DOWNSWAY, SOUTHWICK
client:	MR AND MRS BODEN
drawing:	EXITING FLOOR PLAN, ROOF PLAN AND ELEVATIONS

scale:	1:50	page:	A1
drawn by:	SJM	checked by:	JC

date:	drawing number:	revision:
JUNE 2013	**2629-2**	--

© Felce & Guy Partnership LLP