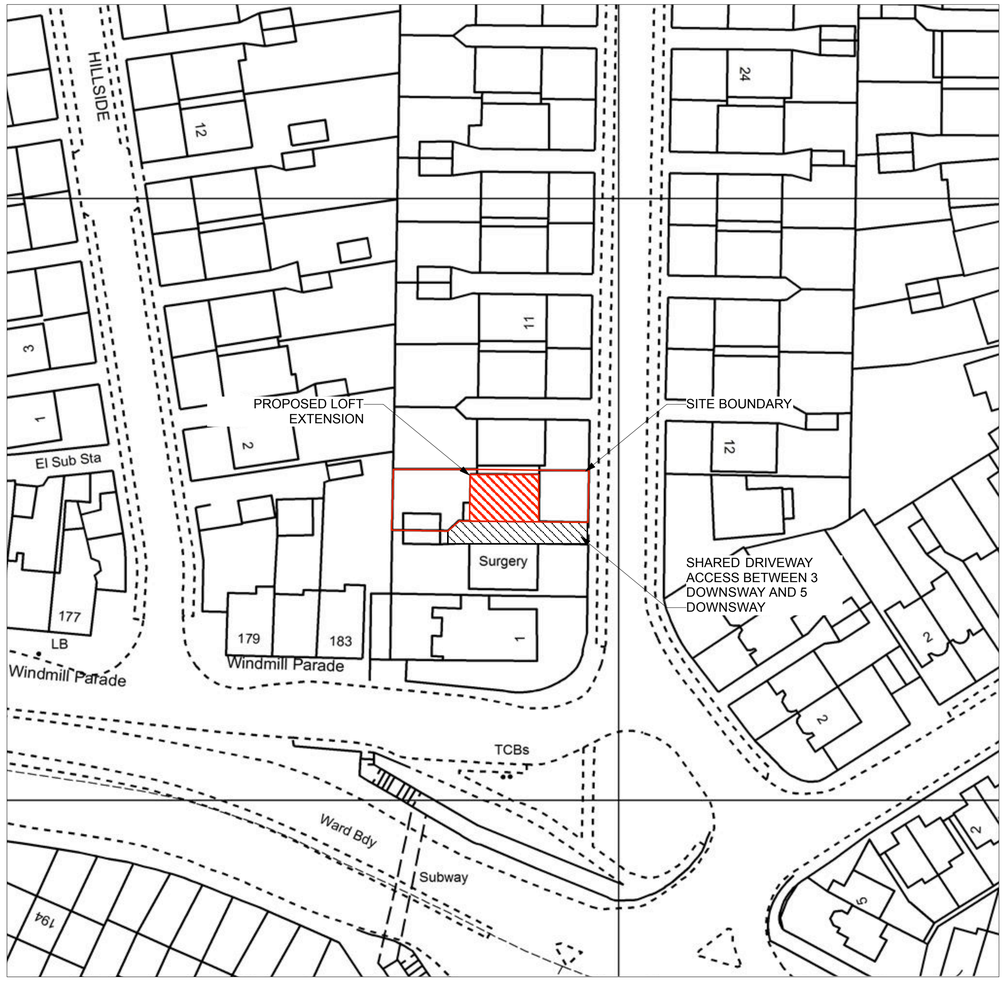


BLOCK PLAN

0 10m 20m 30m 40m 50m

SCALE 1:500

Mapping sourced from Ordnance Survey

Location Map



Produced 29/05/2013 from the Ordnance Survey National Geographic Database and incorporating surveyed revision available at this date. © Crown Copyright 2013

Reproduction in whole or in part is prohibited without the prior permission of Ordnance Survey

Ordnance Survey and the OS Symbol are registered trademarks of Ordnance Survey, the national mapping agency of Great Britain.

The representation of a road, track or path is no evidence of a right of way.

The representation of features as lines is no evidence of a property boundary.

0 20 40

Scale 1:1250

Supplied By: **Mail Boxes Etc Brighton**

Serial number: 001103512

Plot Centre Coordinates: 524581, 106051

LOCATION PLAN

0 20m 40m 60m 80m 100m

SCALE 1:1250

OS account No. 100006304

notes:

amendments:

Felce & Guy Partnership LLP
Architects

73 Holland Road | Hove | East Sussex | BN3 1LB
T: 01273 736217 **F:** 01273 720979 **E:** info@felceandguy.co.uk

project:	ALTERATION AND EXTENSIONS TO EXISTING PROPERTY
location:	5 DOWNSWAY, SOUTHWICK
client:	MR AND MRS BODEN
drawing:	LOCATION AND BLOCK PLANS

scale:	1:500, 1:1250	page:	A1
drawn by:	SJM	checked by:	JC

date:	drawing number:	revision:
JUNE 2013	**2629-1**	--

© Felce & Guy Partnership LLP