

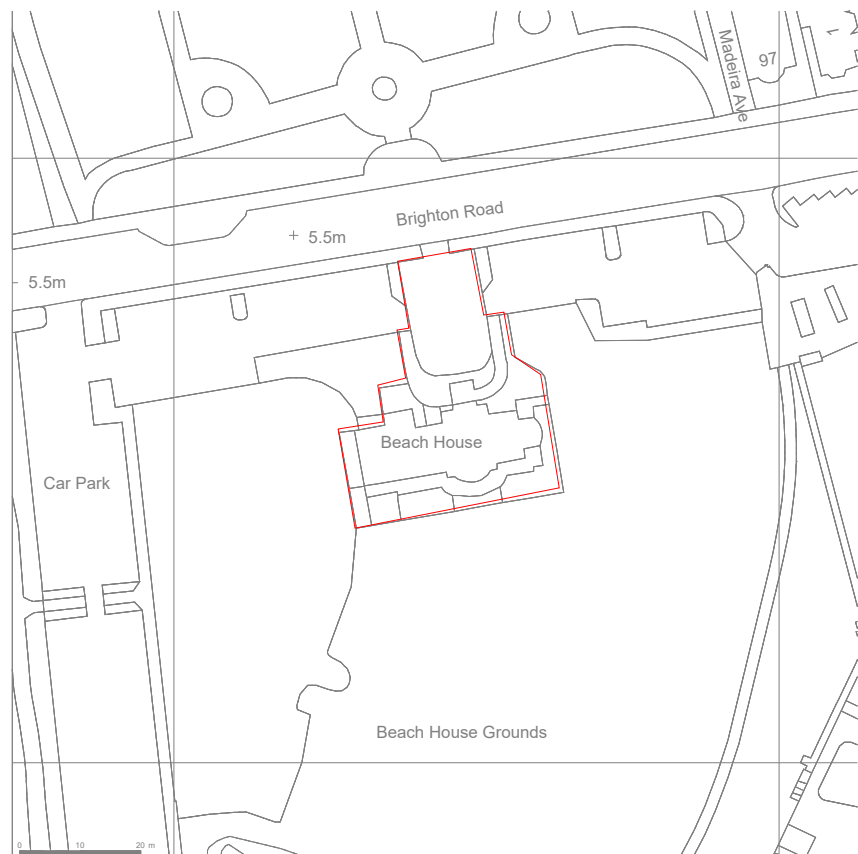


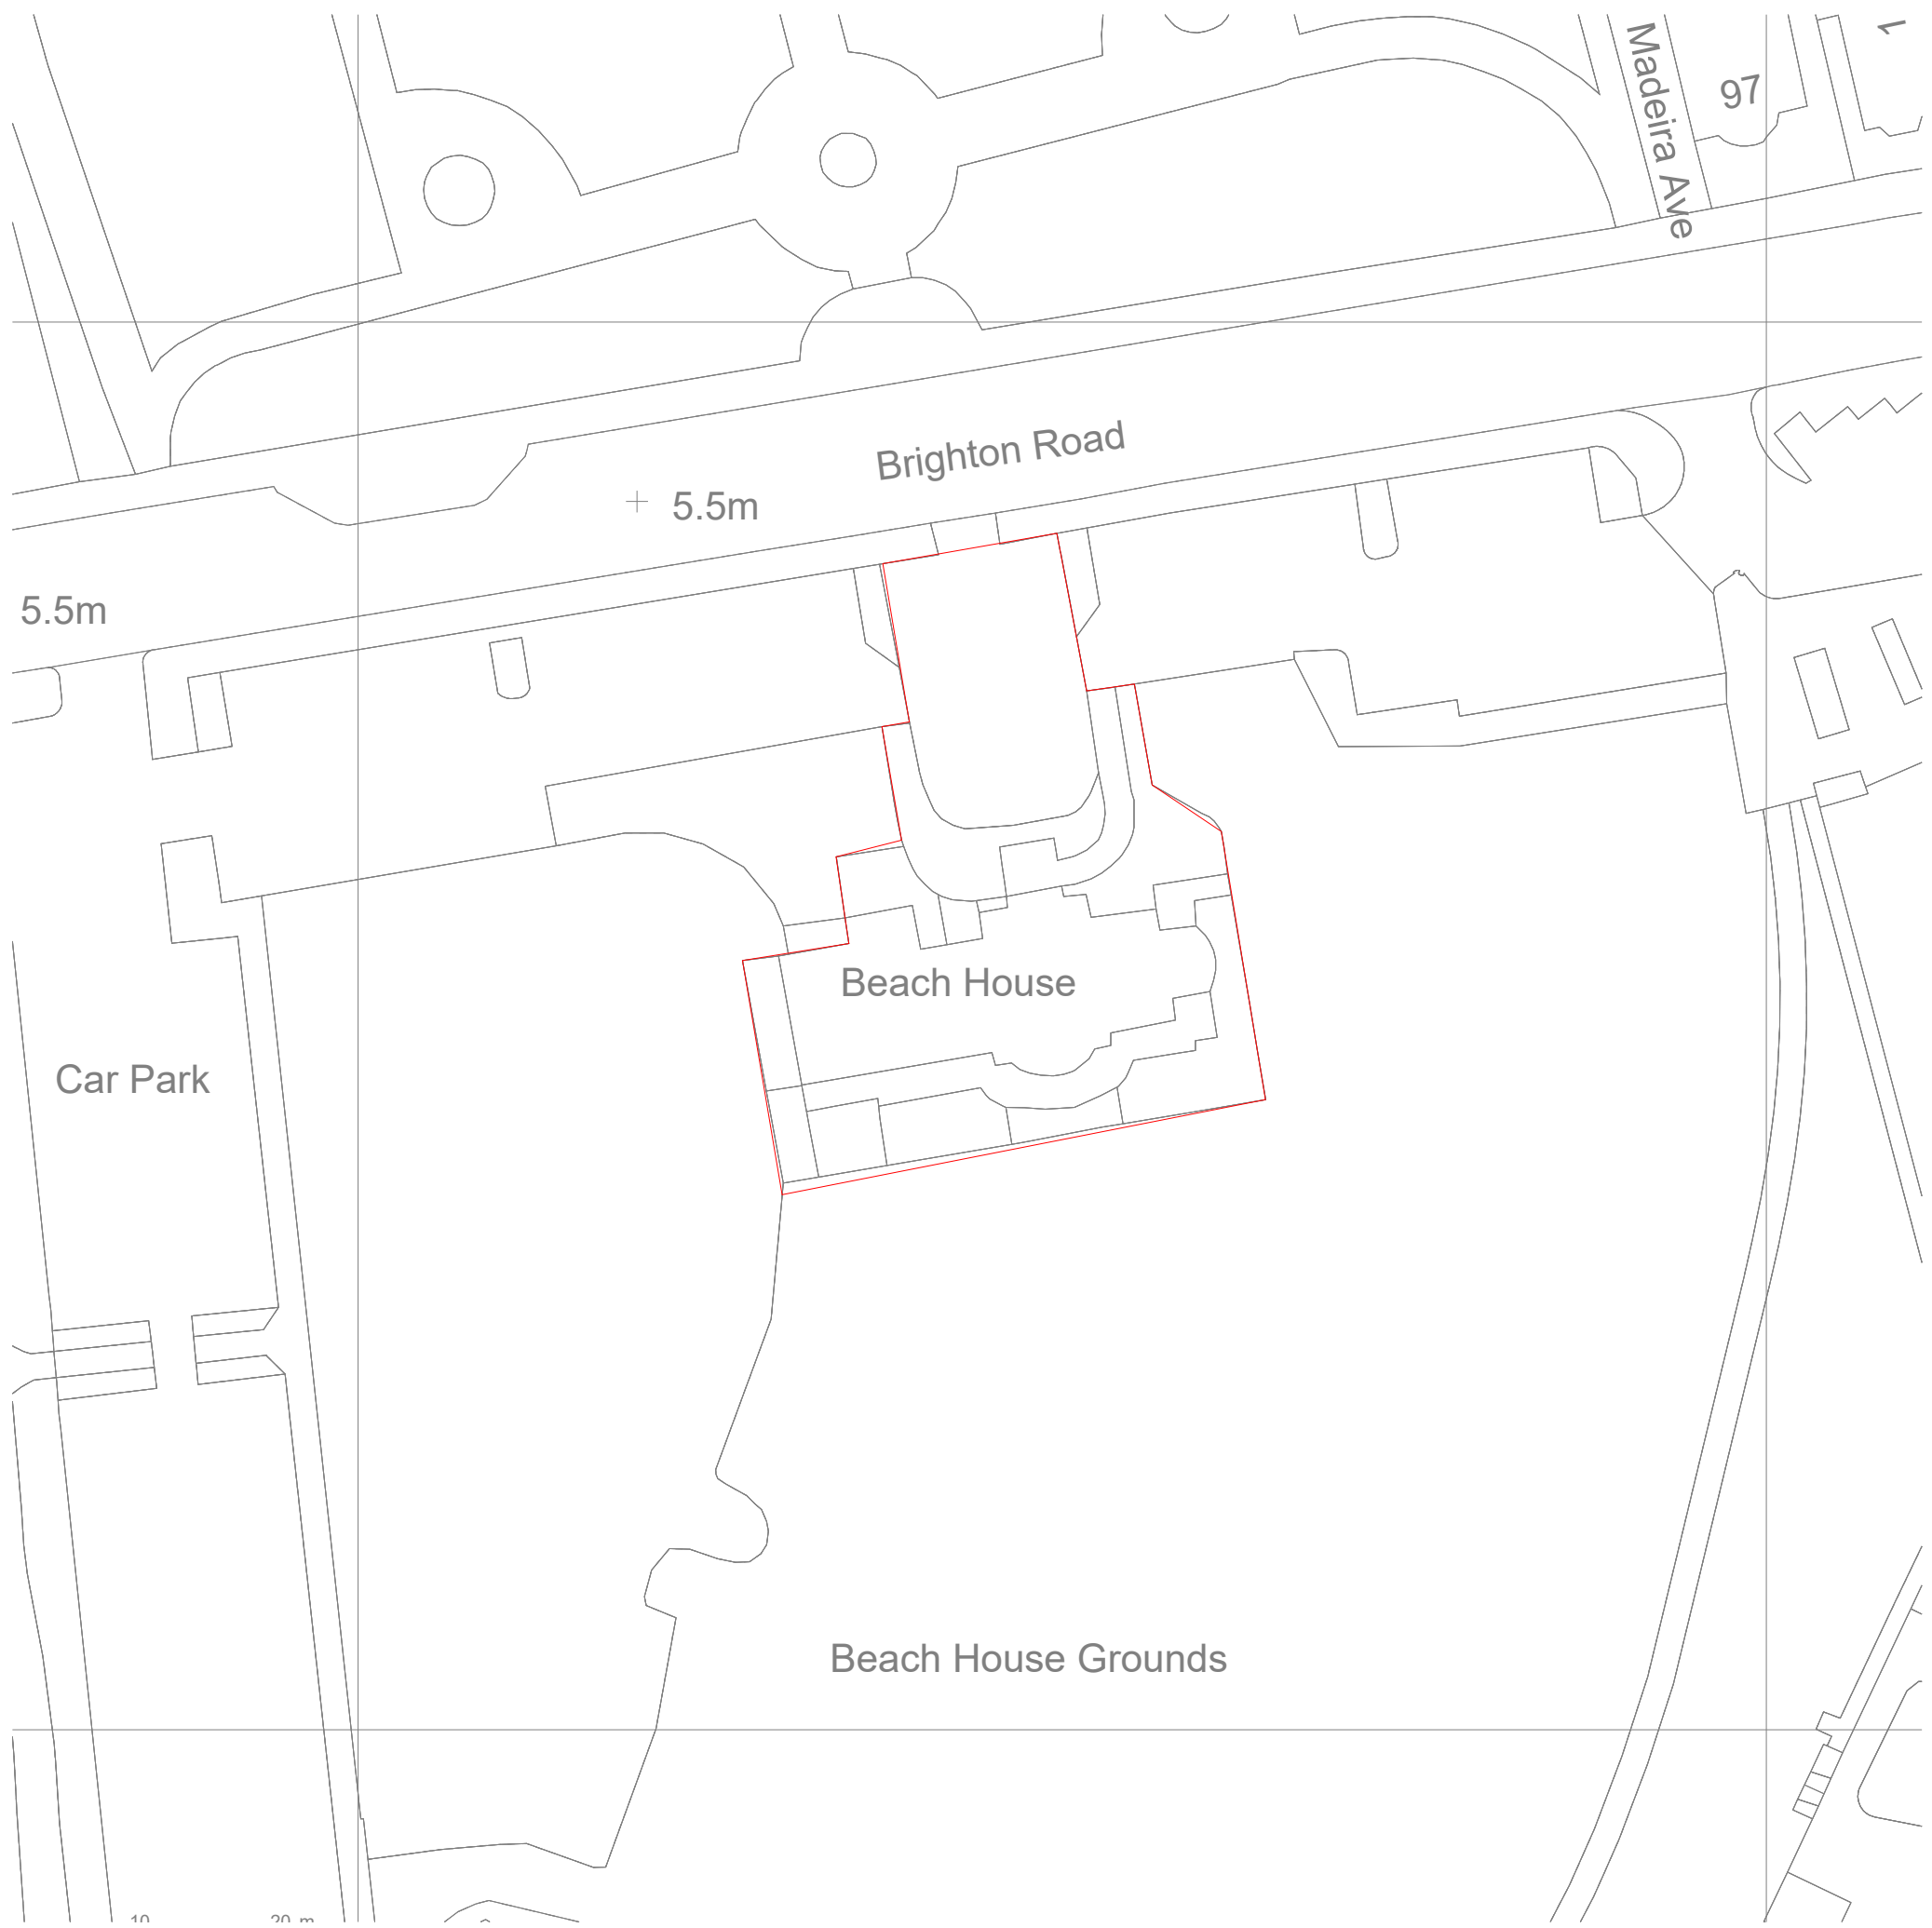

SITE LOCATION PLAN
SCALE 1:1250

SCALE BAR 1:1250

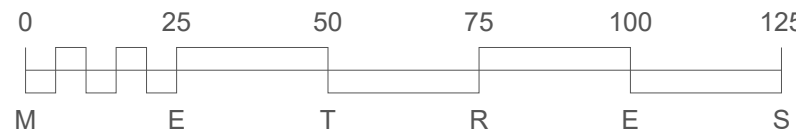

EXISTING BLOCK PLAN
SCALE 1:500

SCALE BAR 1:500




PROPOSED BLOCK PLAN
SCALE 1:500

NOTES:

- DO NOT SCALE FROM THIS DRAWING, EXCEPT FOR PLANNING.
- ALL DIMENSIONS ARE IN MILLIMETRES / METRES UNLESS STATED OTHERWISE.

EXISTING BUILDING

RED LINE DENOTES
BOUNDARY OF APPLICATION
SITE

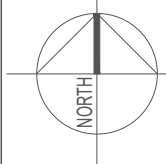

Rev	Description	By	Date
C	AMENDED FOR PLANNING	WD	10.9.20
B	ISSUED FOR PLANNING	WD	9.9.20
A	ISSUED TO CLIENT FOR COMMENT	WD	6.4.20

AMENDMENTS

Drawing Status:

FOR PLANNING

EK Earl Kendrick
Project & Building Consultancy

Earl Kendrick
EK South
FOUNDRY
Ellen Street, Hove, BN3 3LNB

Property Title:

**BEACH HOUSE, BRIGHTON ROAD,
WORTHING**

Drawing Title:

SITE AND BLOCK PLAN

Scale @ A1:		Date:	
AS MARKED		APRIL 2026	
UPRN:	Drawn By:	Checked By:	
XXXX	WD	BP	
Drawing No:			Rev:
EKA260278/WD/001			-