
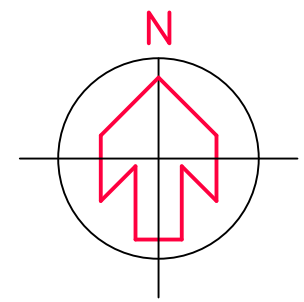
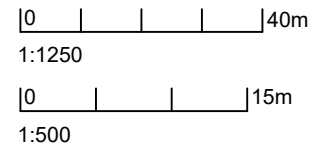


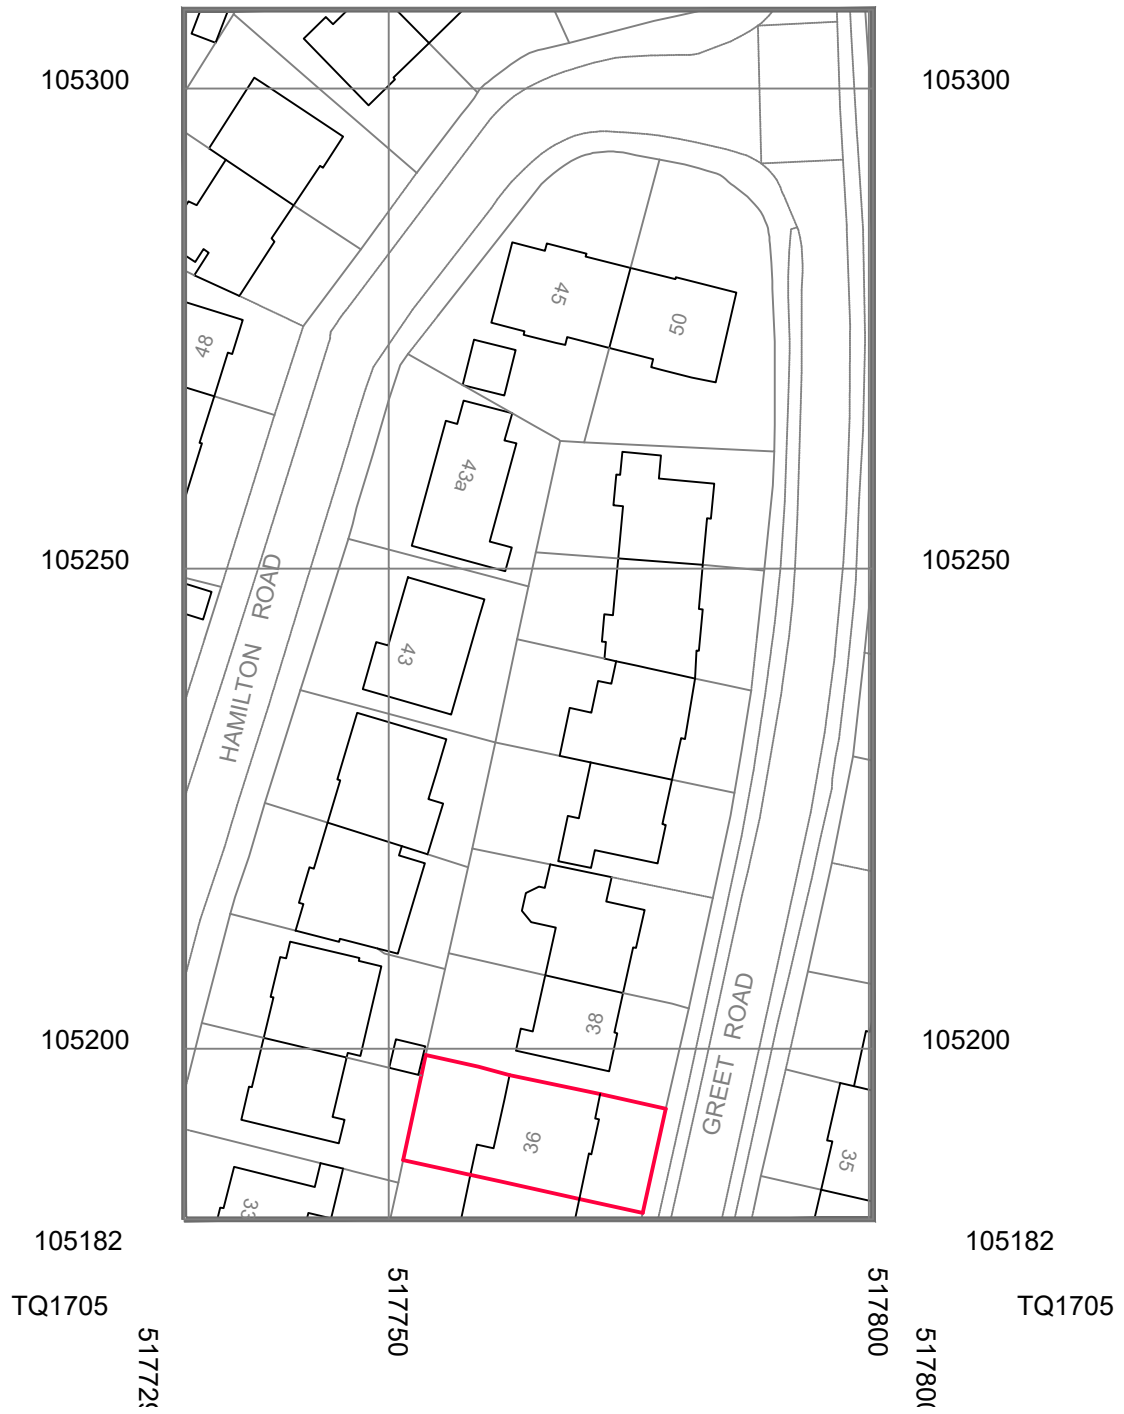

DVD Building Design  
 Flat E2, Belvedere  
 152-158 Dyke Road  
 BN1 5PA  
 Brighton

07976 410454

Revision  
 a north point added

Client  
 Mr & Mrs Hartley

Project  
 Proposed hip to gable roof  
 extension with rear dormer and  
 rooms within  
 36 Greet Road  
 Lancing BN15 9NS

|                                      |                                        |
|--------------------------------------|----------------------------------------|
| <u>Drawing</u><br>Site location plan |                                        |
| <u>Issue Date</u><br>01.01.2020      | <u>CHL drawing ref.</u><br>2026-23-06a |
| <u>Scale</u><br>1:1250 @A4           |                                        |