
ADUR & WORTHING PLANNING SERVICES	
PLAN	AWDM/1738/14
DATE VALID	16 DEC 2014

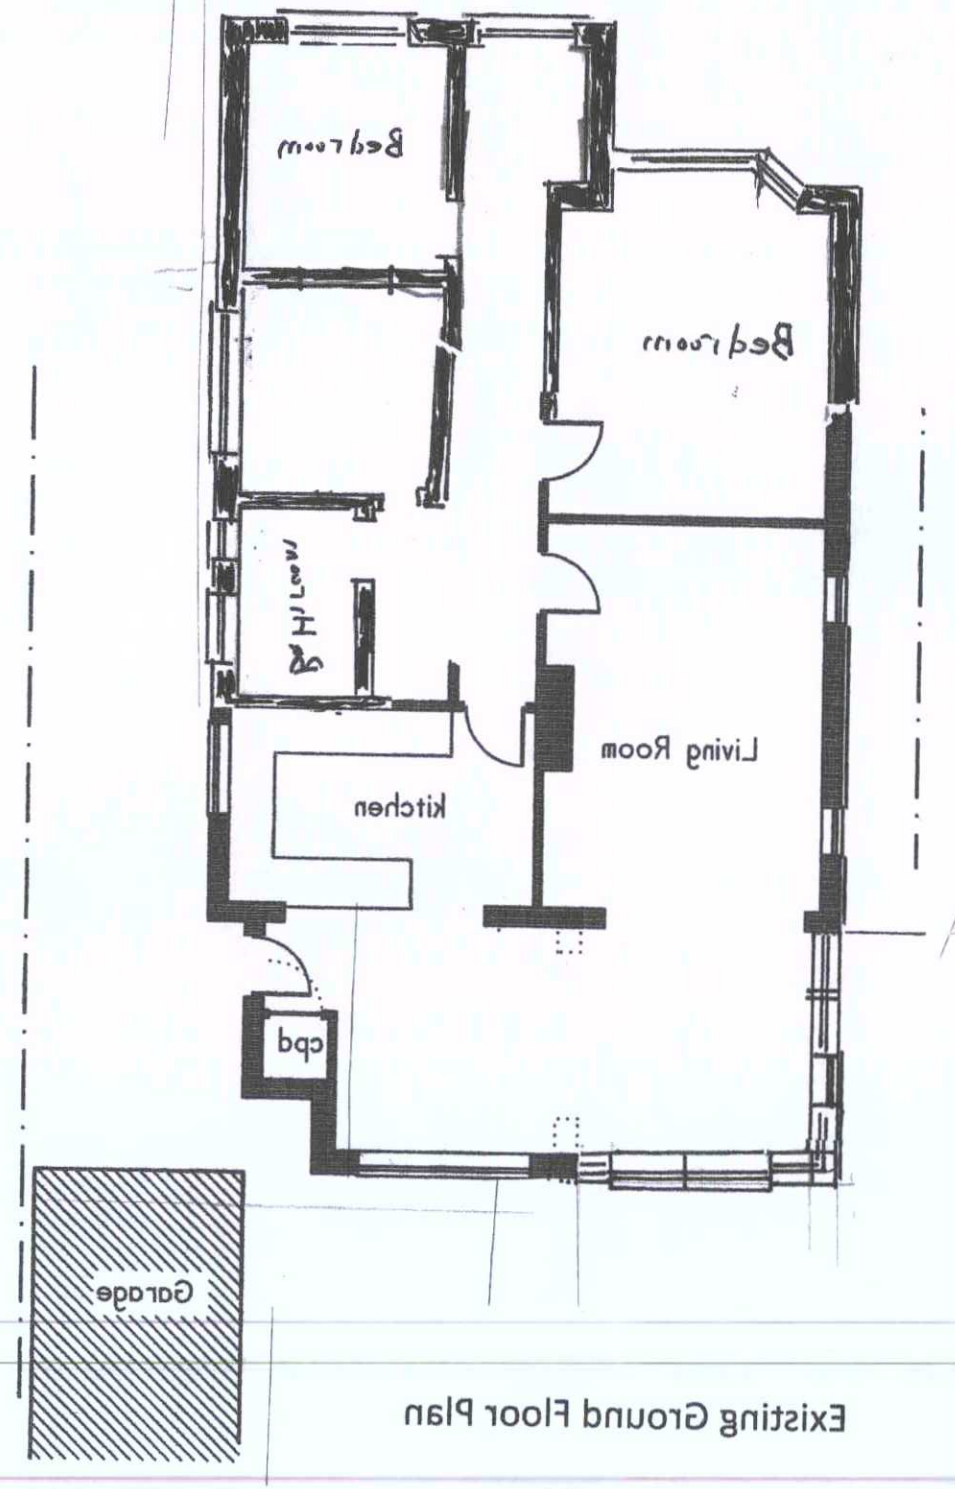

Existing Ground Floor Plan

A & T Consultants Limited
6A Station Parade
South Street
Lancing
West Sussex
BN15 8AA
Telephone: 01903 767 430

Client:
Mrs. B Lander
15 Bowness Avenue
Sompting
West Sussex
BN15 9TT

Drawing Title:
Existing Ground Floor Plan
Scale – As shown on drawing

Date: March 2014

Drawing No. 15-BA- 011-EX-14