Scale in Metres

0 1 2 3 4 5

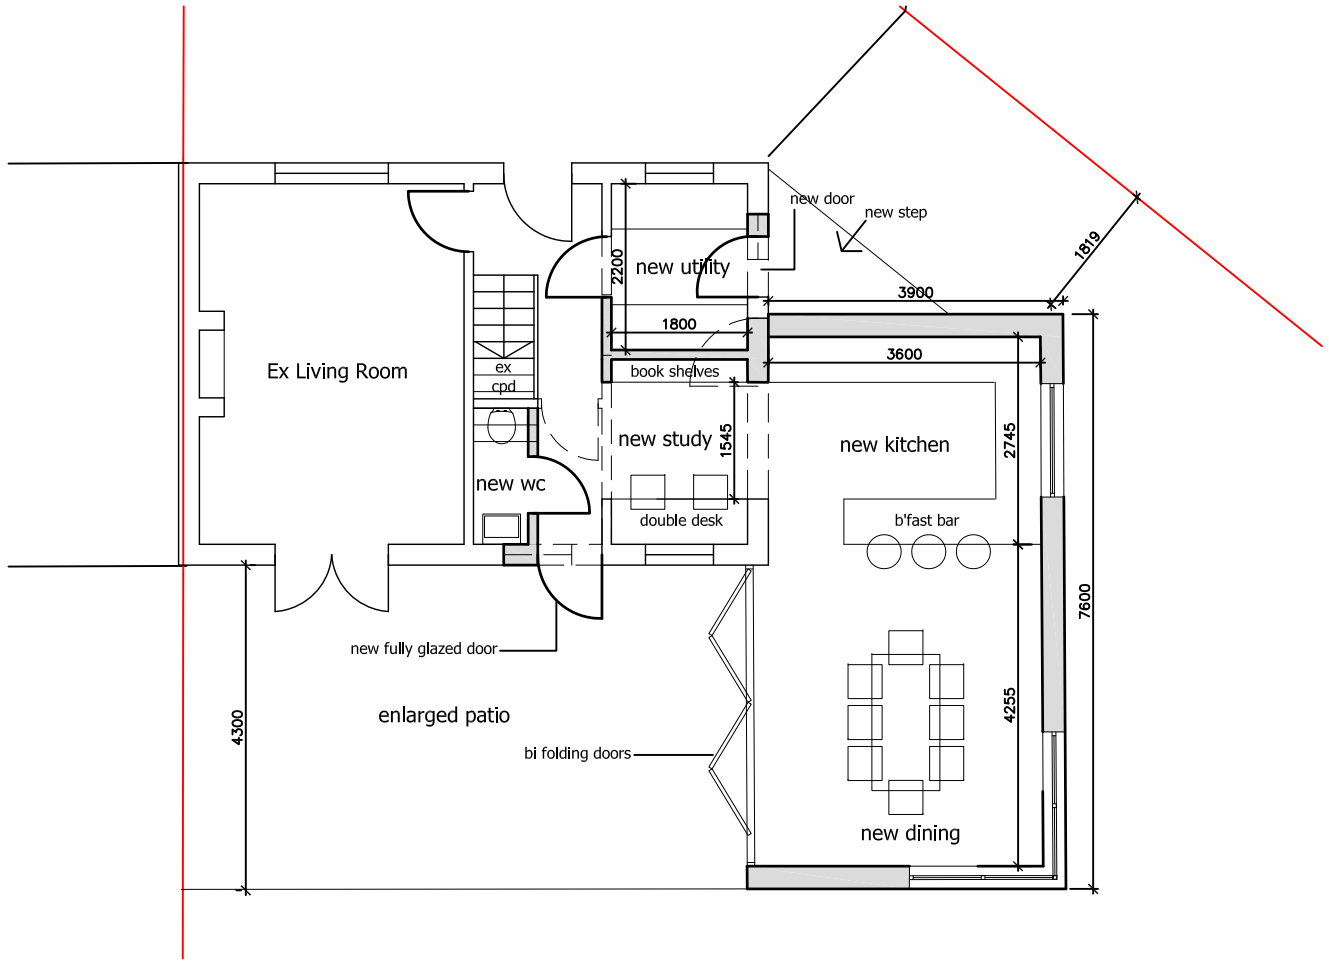

oposed Ground Floor Plan

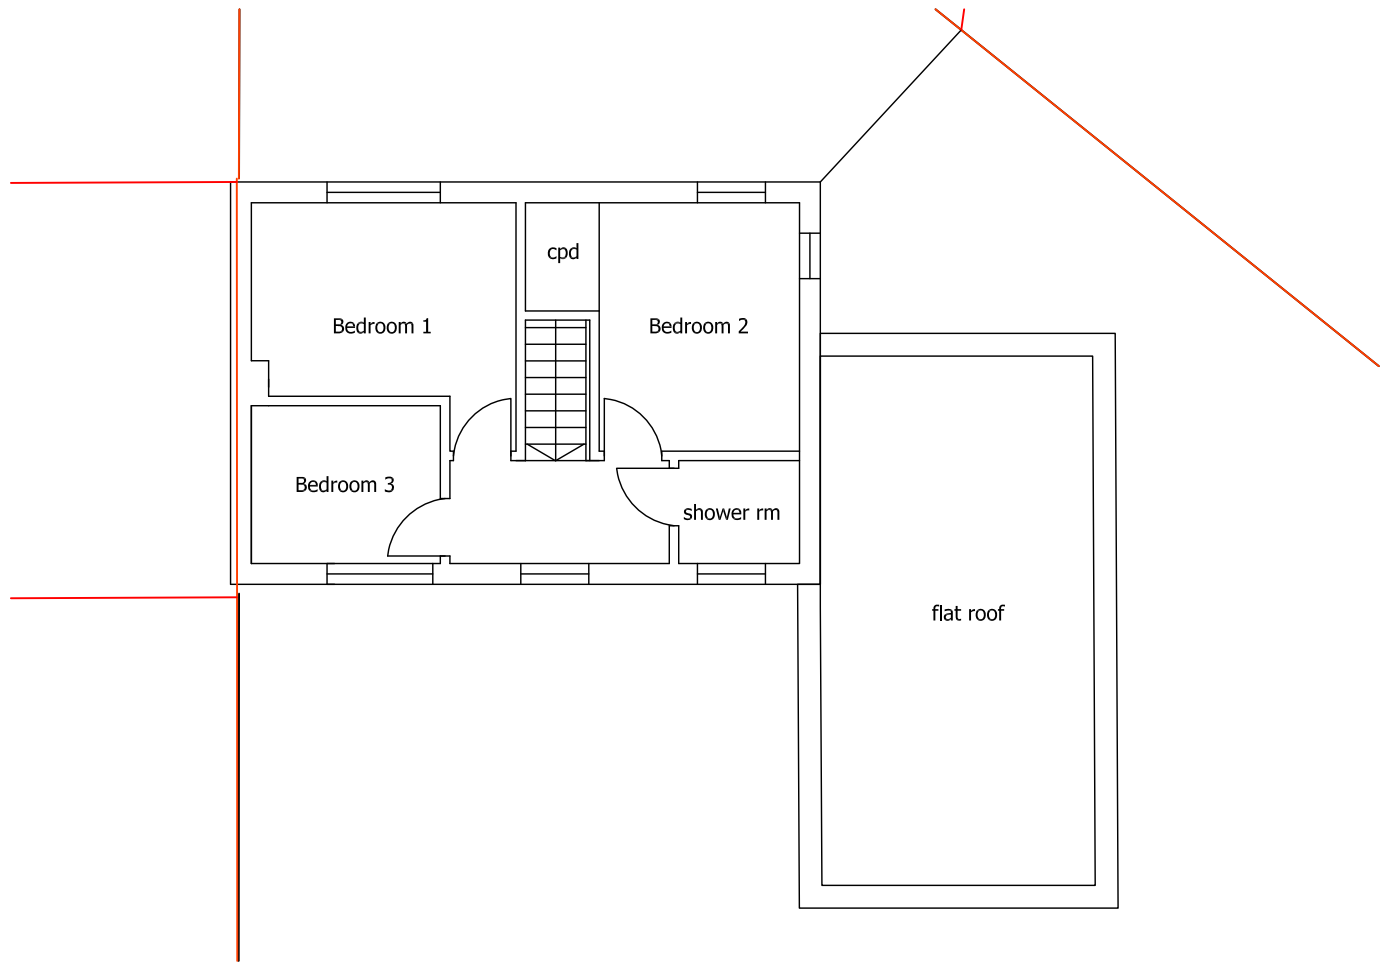

Proposed First Floor Plan

32 ADELAIDE SQUARE, SHOREHAM BY SEA

©

THE CONTRACTOR SHOULD CHECK ALL DIMENSIONS ON SITE.

NO PART OF THIS DRAWING IS TO BE COPIED OR REPRODUCED WITHOUT THE PRIOR CONSENT OF THE ARCHITECT.

IT IS THE CONTRACTORS RESPONSIBILITY TO ENSURE COMPLIANCE WITH THE BUILDING REGULATIONS.

ALL RIGHTS DESCRIBED IN CHAPTER IV OF THE COPYRIGHT, DESIGNS AND PATENTS ACT 1988 HAVE GENERALLY BEEN ASSERTED.

client	project	drg no	rev
Amy & Rachel	32 Adelaide Square Shoreham by Sea	PA003	
drawing: Proposed plans		drawn: BH / date: Dec 2016	scale: 1:100@A3

BEATRIZ HUEZO Architect

44 New Road,Shoreham-by-Sea,
West Sussex, BN43 6RA

tel: O1273 384228
mob: O7977 432790