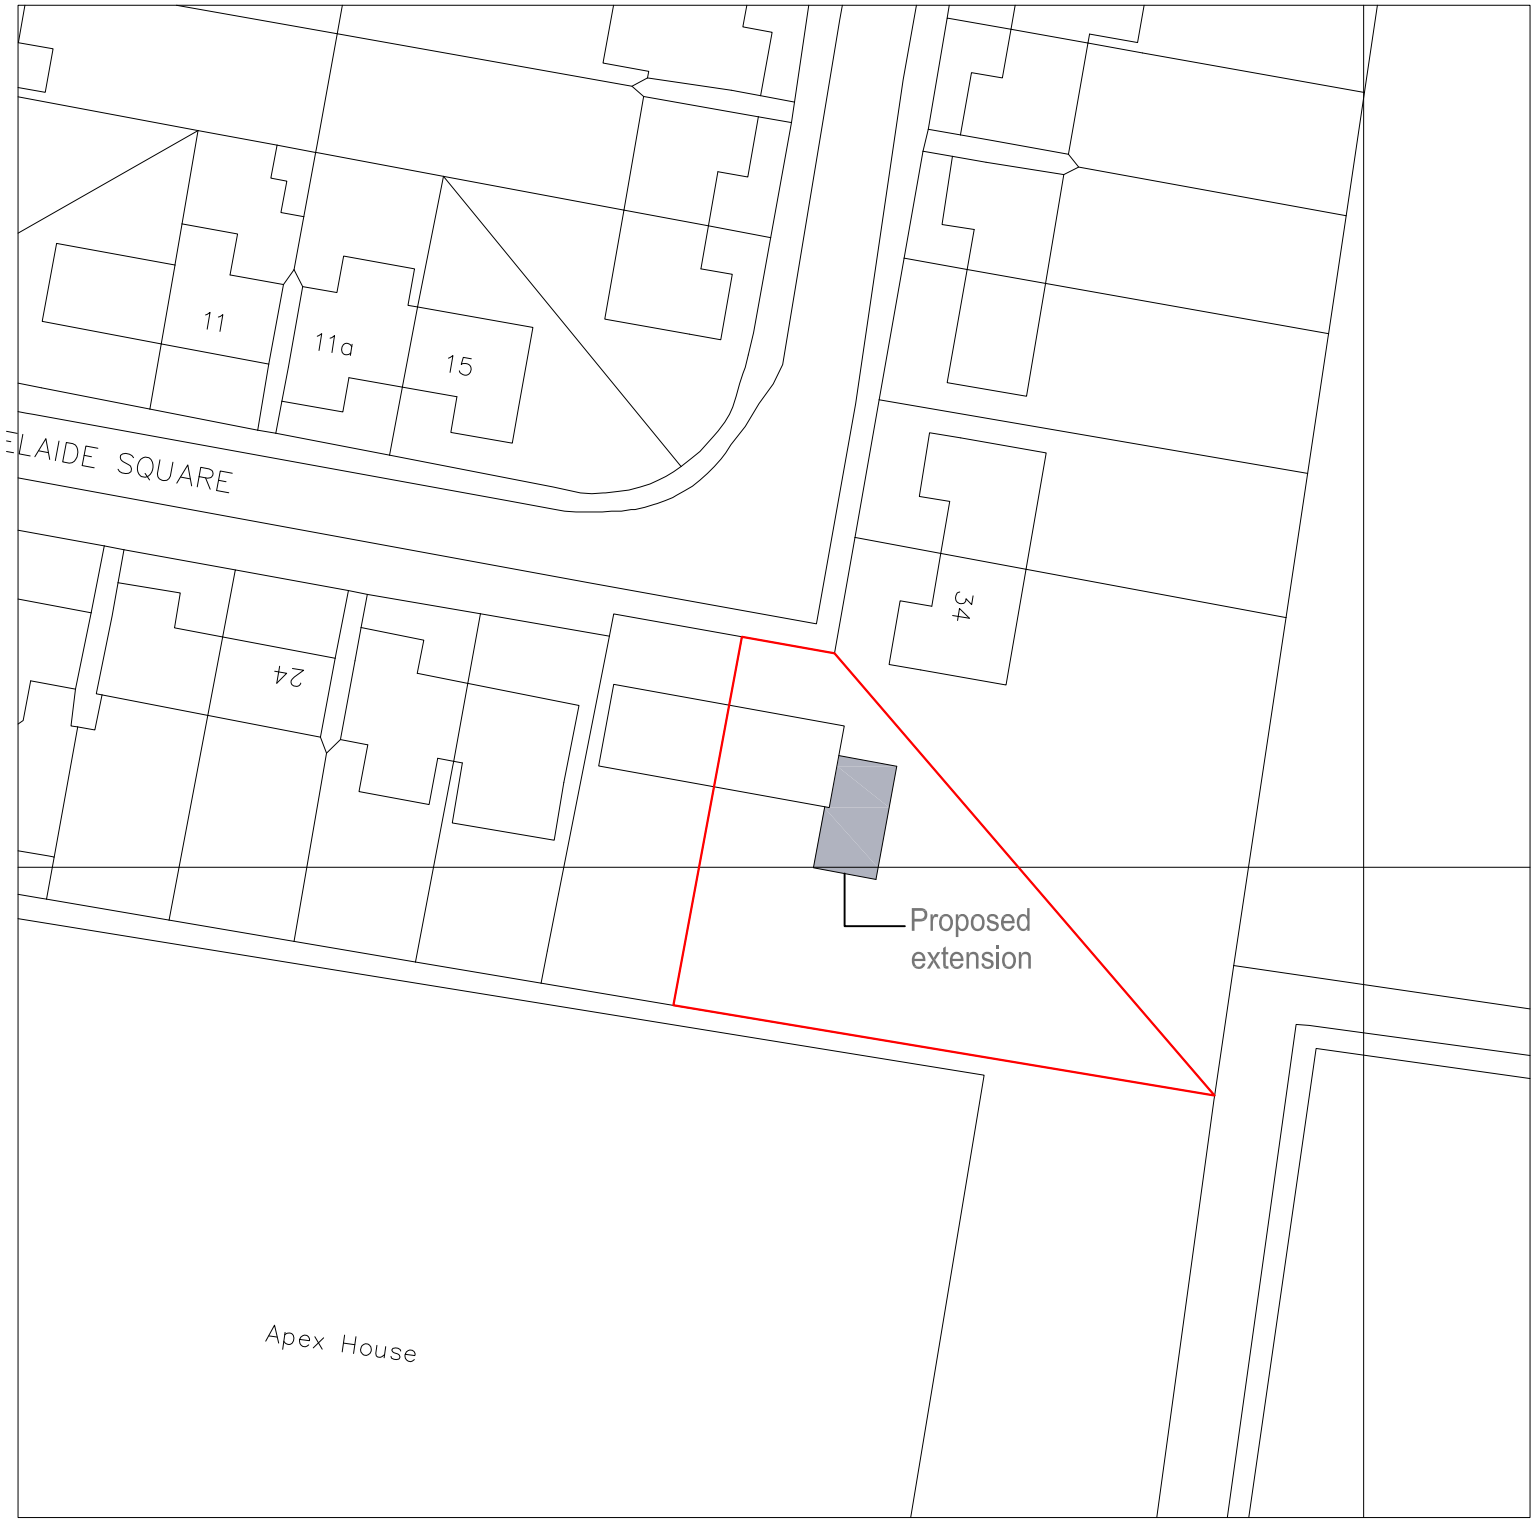

Proposed Site/Block Plan 1:500 @ A3

Ordnance Survey ®
Ukmapcentre.com

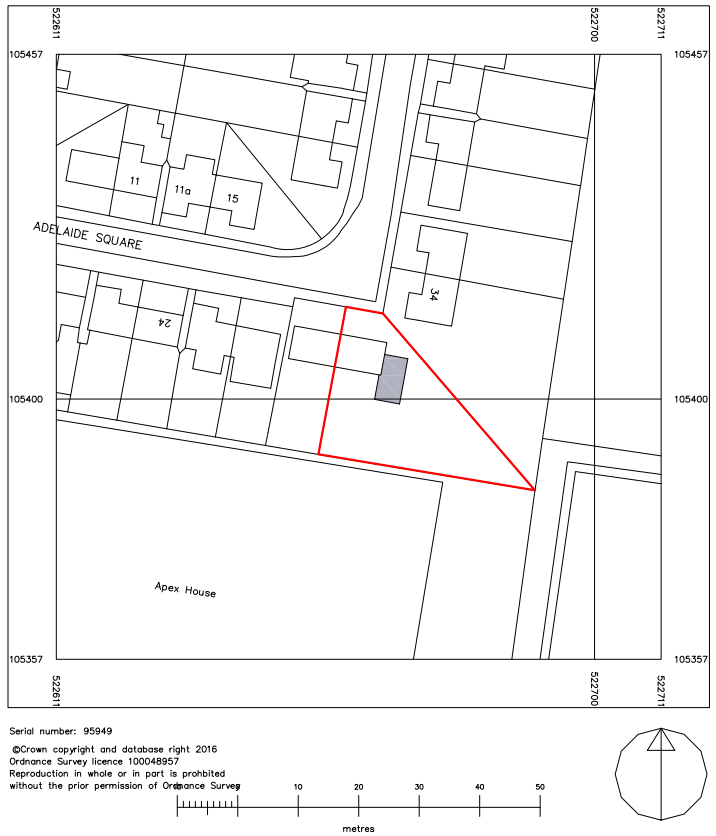

Proposed Location Plan 1:1250 @ A3

32 Adelaide Square, Shoreham by Sea

©

THE CONTRACTOR SHOULD CHECK ALL DIMENSIONS ON SITE. NO DIMENSIONS TO BE SCALED FROM THIS DRAWING.

NO PART OF THIS DRAWING IS TO BE COPIED OR REPRODUCED WITHOUT THE PRIOR CONSENT OF THE ARCHITECT.

IT IS THE CONTRACTORS RESPONSIBILITY TO ENSURE COMPLIANCE WITH THE BUILDING REGULATIONS.

ALL RIGHTS DESCRIBED IN CHAPTER IV OF THE COPYRIGHT, DESIGNS AND PATENTS ACT 1988 HAVE GENERALLY BEEN ASSERTED.

client	project	drg no	rev
Amy & Rachel	32 Adelaide Square Shoreham by Sea	PA001	
drawing: Site/Block & Location Plan		drawn: BH · date: July 2016	scale: as noted

BEATRIZ HUEZO Architect

44 New Road,Shoreham-by-Sea,
West Sussex, BN43 6RA

tel: O1273 384228
mob: O7977 432790