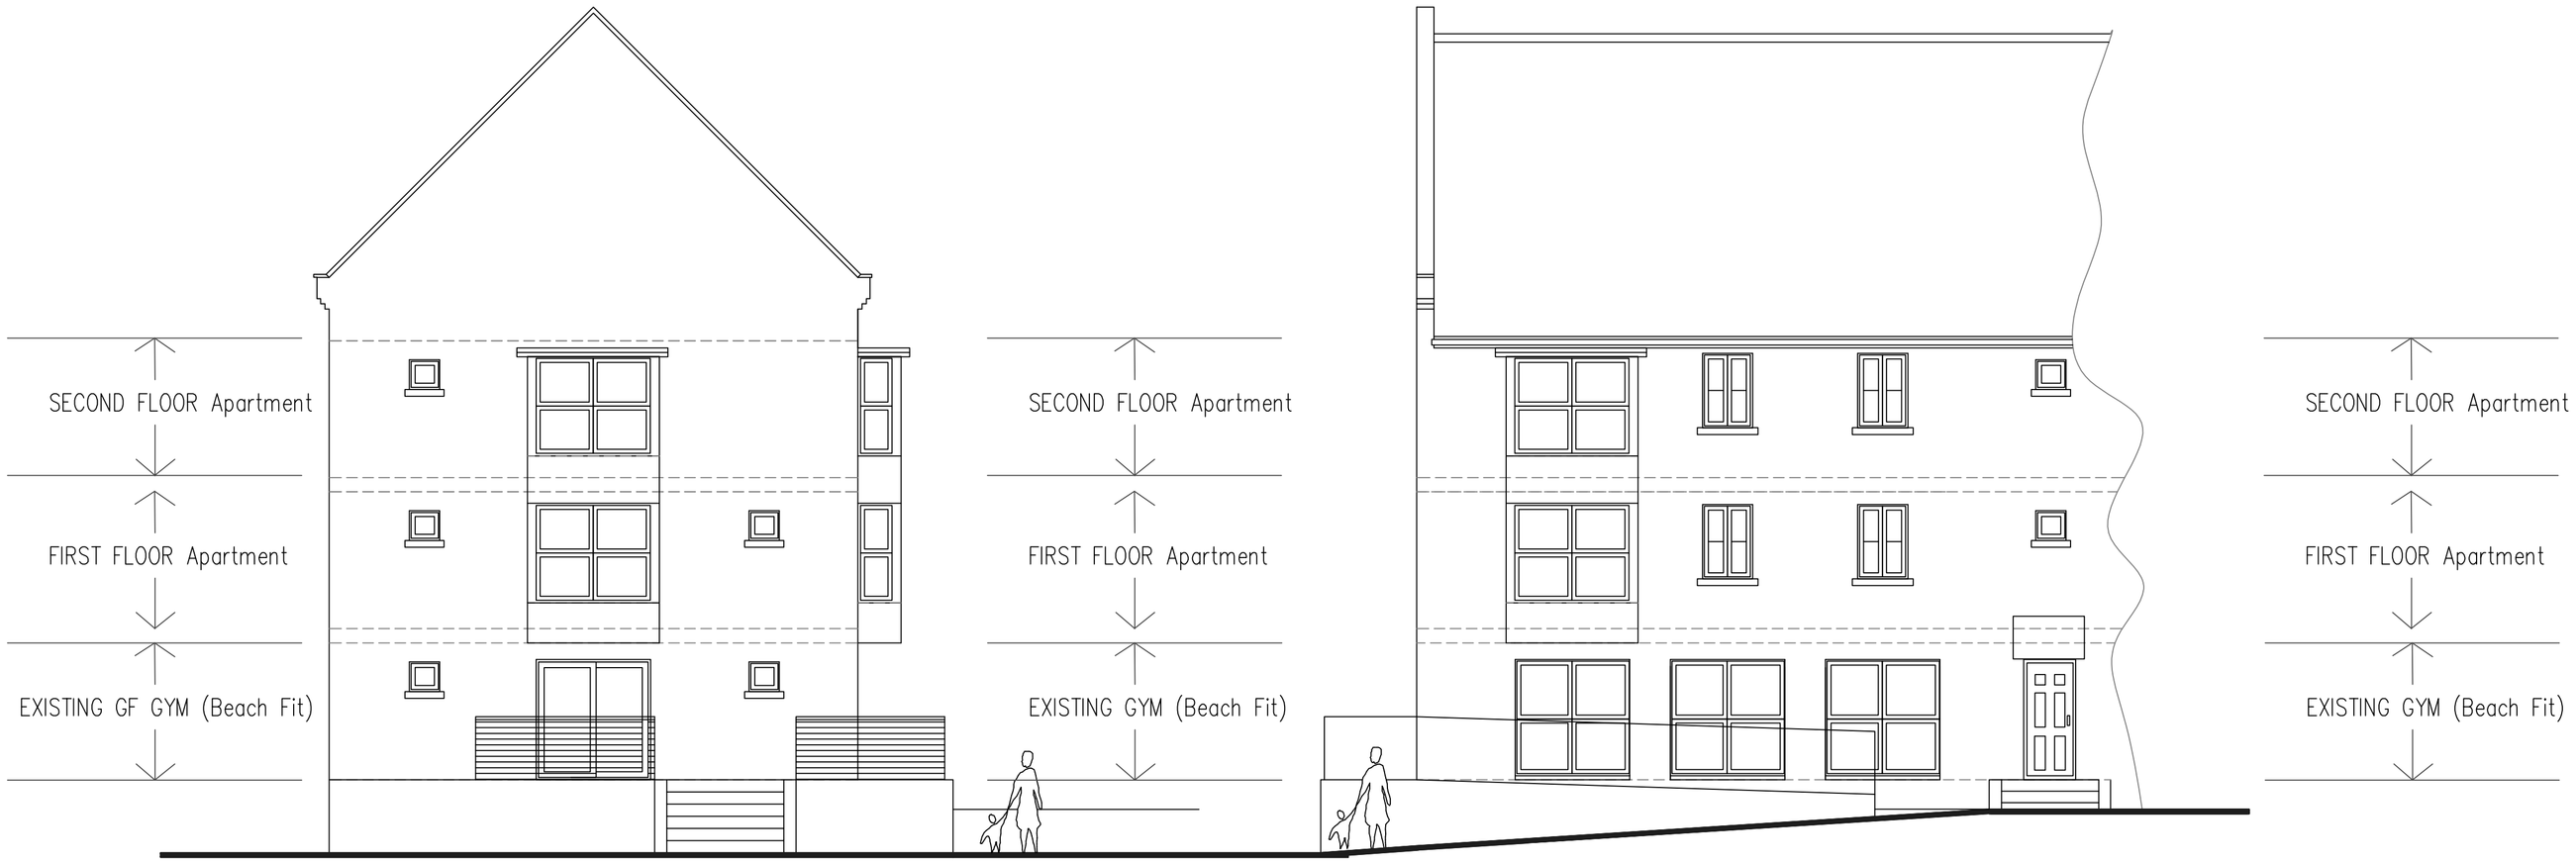

South facing elevation As Existing 1:75
Facing Harbour Way

East facing elevation As Existing 1:75
Facing Sea Spray Avenue

DO NOT SCALE FROM THIS DRAWING EXCEPT FOR PLANNING
AS PHOTOCOPIES WILL BE SUBJECT TO DISTORTION
DRAWINGS TO BE READ IN CONJUCTION WITH ALL OTHER
ARCHITECT'S & STRUCTURAL ENGINEER'S CONTRACT
DRAWINGS & SPECIFICATIONS.
ANY DISCREPANCIES MUST BE BROUGHT TO THE
ATTENTION OF THE ARCHITECT IMMEDIATELY.
THE CONTRACTOR MUST VERIFY ALL DIMENSIONS BY SITE
MEASUREMENT BEFORE ORDERING MATERIALS OR
MANUFACTURING COMPONENTS.
SUBSTITUTE MATERIALS & PRODUCTS TO THOSE
NAMED WILL BE ACCEPTABLE IF PROVEN TO BE OF EQUAL
OR HIGHER PERFORMANCE AND NOT IN CONFLICT
WITH OTHER ELEMENTS.

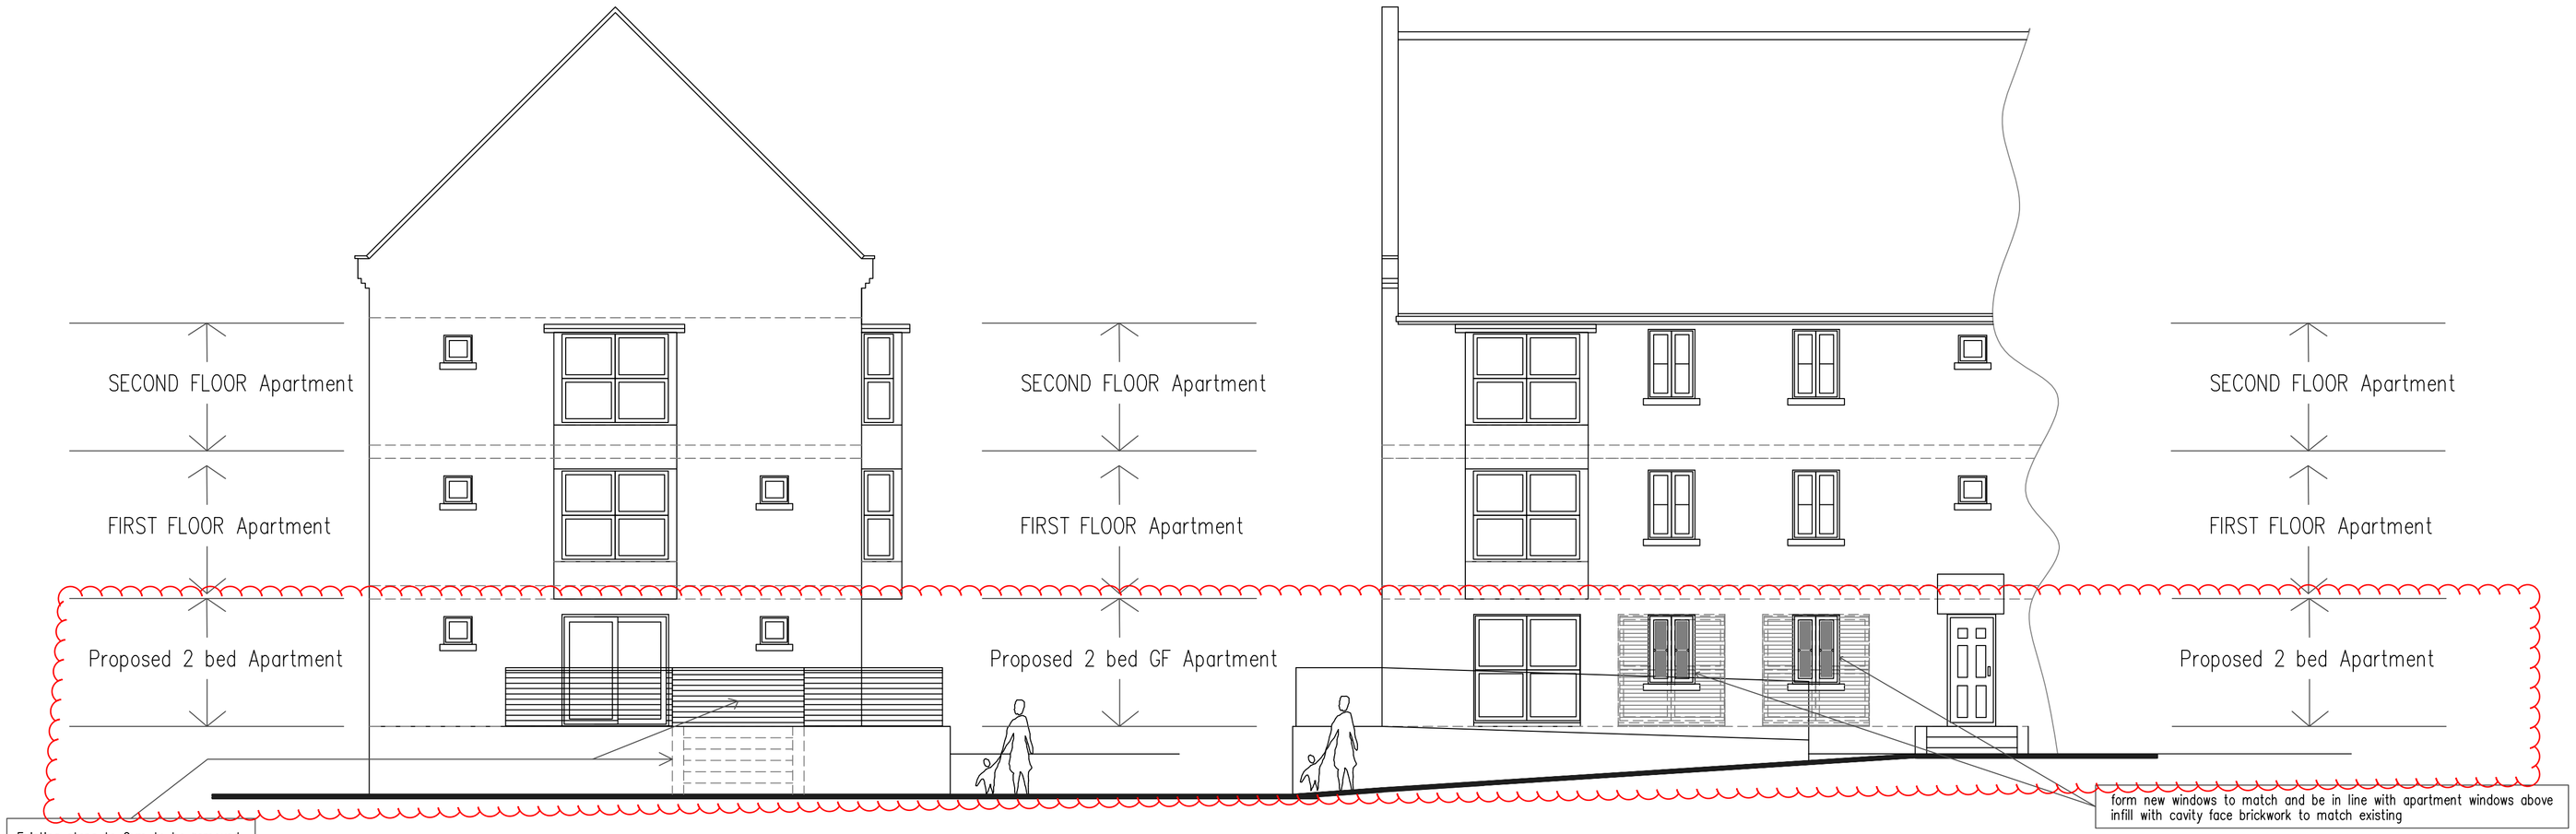

South facing elevation As Proposed 1:75
Facing Harbour Way

East facing elevation As Proposed 1:75
Facing Sea Spray Avenue

Project:

Proposed Development
Change of Use from Gym
to 2no. Bedroom Apartment At:
Flat 5 Penzance House
Harbour Way
Shoreham By Sea
West Sussex
BN43 5BF

Drawing title:

Elevations As Existing & Proposed

Client:

Paul Crane

© Copyright of:

Architectural & Planning Services
15 West Street
Shoreham By Sea
West Sussex
BN43 5WF

BJW

01273 441009
07856899101
e-mail: benw@bjwarchitectural.co.uk
website: bjwarchitectural.co.uk

Scale:	Paper size
1:50	A1

Date:	Drawn:
5.7.2016	BJW

Drg. No.	Rev'n
02	

Note: All dimensions to be checked on site.