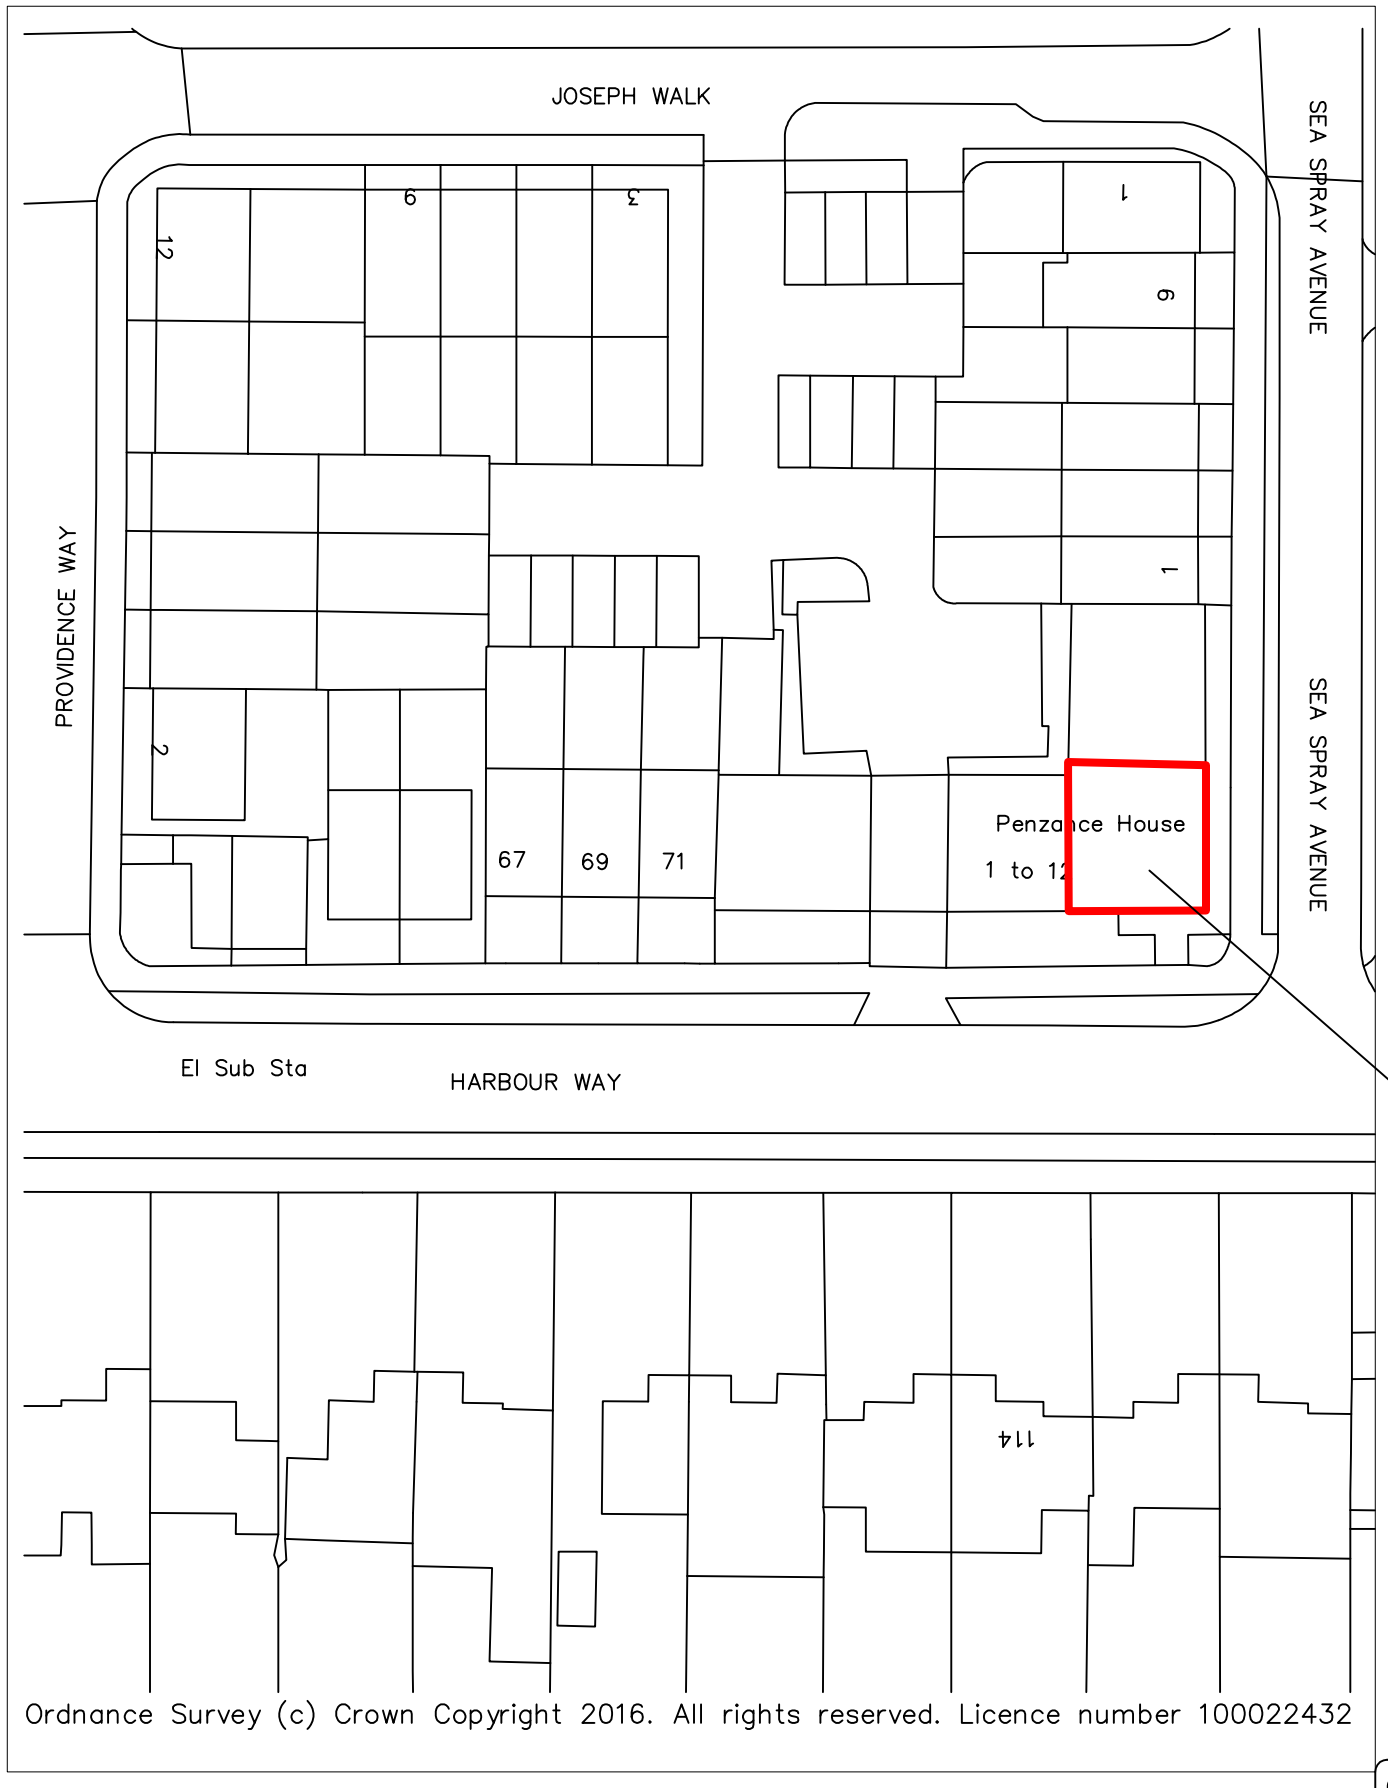

Ordnance Survey (c) Crown Copyright 2016. All rights reserved. Licence number 100022432

proposed 2no. bedroom ground floor apartment

BLOCK PLAN 1:500

10m 20m 30m 40m

1:500 Scale Bar

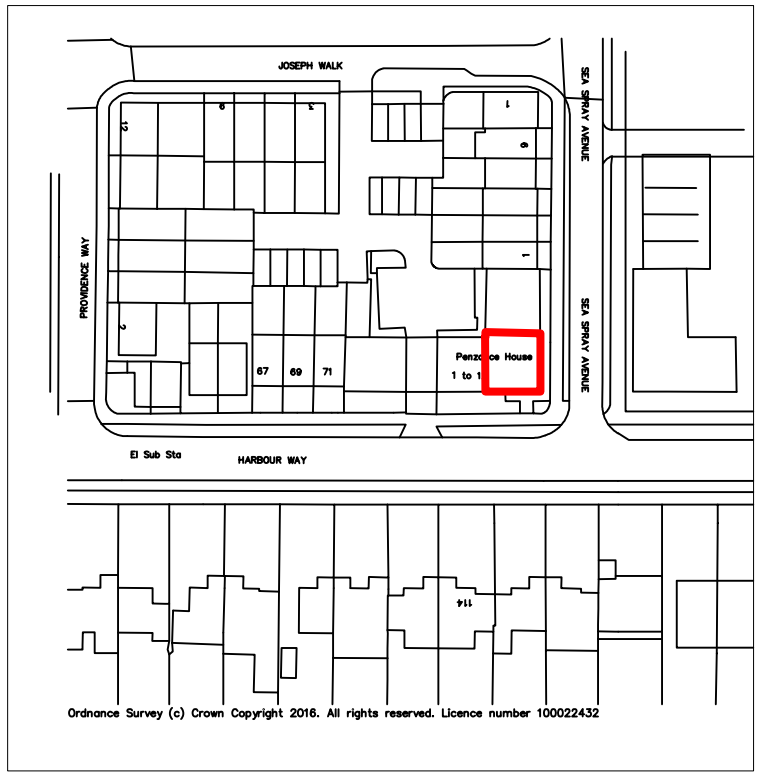

Ordnance Survey (c) Crown Copyright 2016. All rights reserved. Licence number 100022432

Location PLAN 1:2500

Note: All dimensions to be checked on site.

Copyright of:

BJW Architectural & Planning Services
15 West Street
Shoreham By Sea
West Sussex
BN43 5WF
01273 441009
07856899101
e-mail: benw@bjwarchitectural.co.uk
website: bjwarchitectural.co.uk

Project:
Proposed Development at:
5 Penzance House Harbour Way
Shoreham By Sea

Title:
BLOCK & Location PLAN

Client:
Paul Crane

Scale:
1:500, 1:1250 @ A3 paper size

Date: 5.7.2016

Drawn: BJW

Drg. No. 05

Rev'n