NOTE
THIS DRAWING MAY BE SCALED FOR PLANNING PURPOSES ONLY.
ALL DIMENSIONS RELATING TO SUB-CONTRACTORS OR SUPPLIERS WORK MUST BE CHECKED AND AGREED BETWEEN THE GENERAL CONTRACTOR AND THE SUB-CONTRACTORS AND SUPPLIERS. ALL DIMENSIONS ARE IN MILLIMETRES. IF IN DOUBT ASK. ALL WORKS OR MATERIALS INDICATED ON THE DRAWING ARE TO BE TO THE LATEST BRITISH STANDARDS AND ARE TO BE CARRIED OUT IN ACCORDANCE WITH THE RELEVANT CODES OF PRACTICE OR RECOGNISED TRADE ASSOCIATION RECOMMENDATIONS AND PUBLICATIONS.
© THIS DRAWING IS THE COPYRIGHT OF TECSPEC.

1:100 Scale Bar (Metres)
0 1 2 3 4 5 10

NORTH

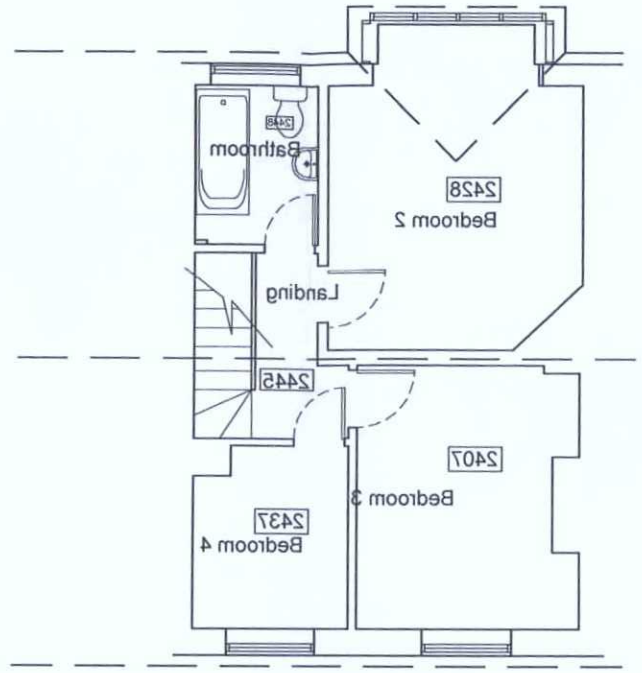

Existing First Floor Plan
Scale 1:100

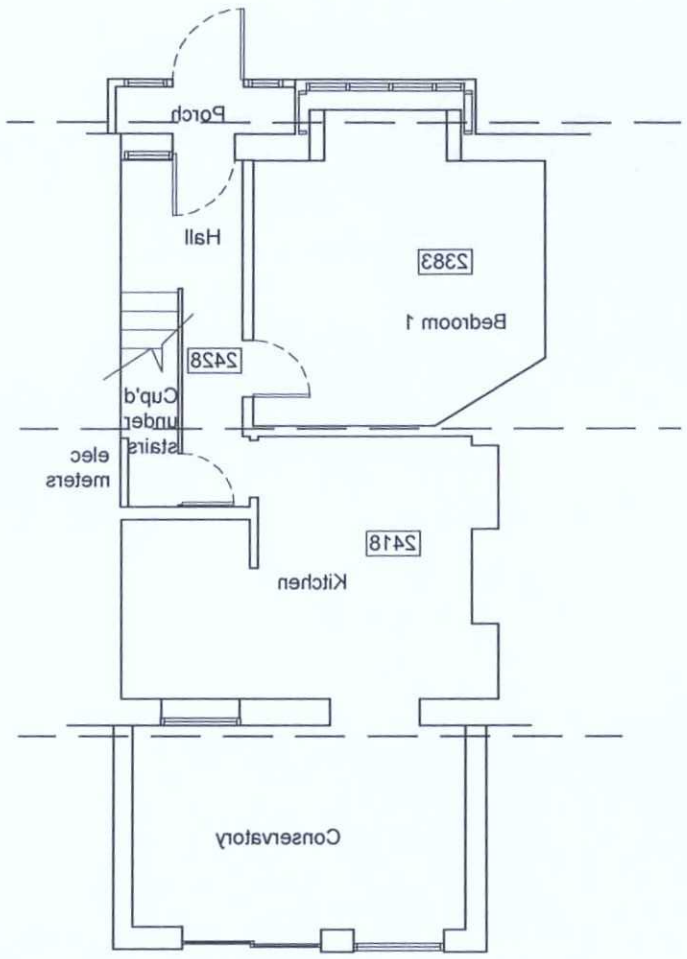

Existing Ground Floor Plan
Scale 1:100

ADUR & WORTHING PLANNING SERVICES

PLAN	AWDM/0062/18
DATE VALID	15 JAN 2018

PRIOR APPROVAL

#	DATE	DRN	DESCRIPTION
	14/01/18	DB	Drawing created.

Tecspec
plan
draw
build
17 berriedale drive, sompting, west sussex bn15 0le
tel 07458851787 email. davidblunedon@gmail.com

Client
Ms Tracy Dixon

Location
86 Freshbrook Road
Lancing
West Sussex, BN15 8DA

Drawing Title
Existing Ground & First Floor Plans

Date	Drawn By	Scale
Jan 2018	DB	1:100 @A3

CAD file name
009_Planning_Rev 03.dwg

Drawing No	Revision
009/SL-28	#