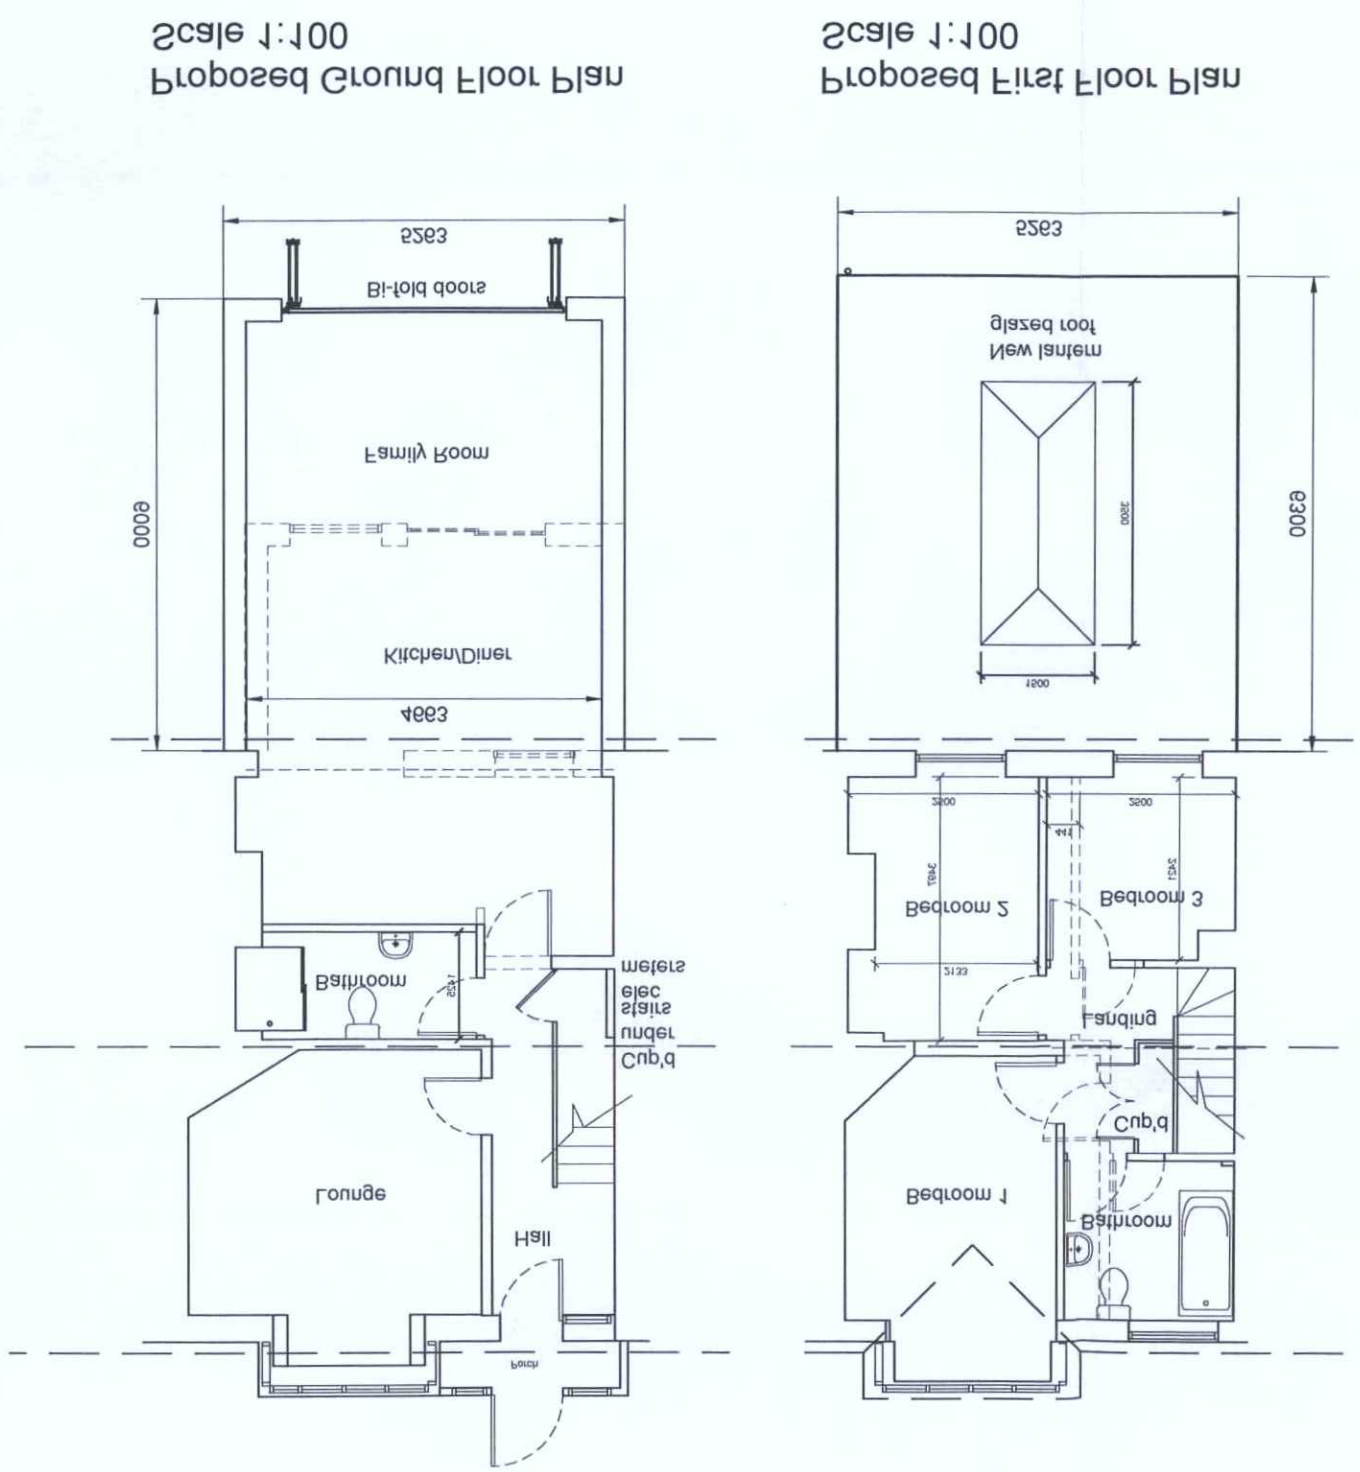

REV	DATE	DRN	DESCRIPTION
#	14\01\18	DB	Drawing created.

Tecspec
plan
draw
build

Client
Ms Tracy Dixon

Location
86 Freshbrook Road
Lancing
West Sussex, BN15 8DA

Drawing Title
Proposed Floor Plans

Date	Drawn By	Scale
Jan 2018	DB	1:100 @A3

CAD file name
009_Planning_Rev 03.dwg

Drawing No	Revision
009\SL-30	#

ADUR & WORTHING
PLANNING SERVICES

PLAN	AWDM\0025\18
DATE	15 JAN 2018
VALID	

NORTH

© THIS DRAWING IS THE COPYRIGHT OF TECSPEC.
RECOMMENDATIONS AND PUBLICATIONS.
PRACTICE OR RECOGNISED TRADE ASSOCIATION
CARRIED OUT IN ACCORDANCE WITH THE RELEVANT CODES OF
ARE TO BE TO THE LATEST BRITISH STANDARDS AND ARE TO BE
ASK. ALL WORKS OR MATERIALS INDICATED ON THE DRAWING
SUPPLIERS. ALL DIMENSIONS ARE IN MILLIMETRES. IF IN DOUBT
GENERAL CONTRACTOR AND THE SUB-CONTRACTORS AND
SUPPLIERS WORK MUST BE CHECKED AND AGREED BETWEEN THE
ALL DIMENSIONS RELATING TO SUB-CONTRACTORS OR
THIS DRAWING MAY BE SCALED FOR PLANNING PURPOSES ONLY.
NOTE

1:100 Scale Bar (Metres)
0 1 2 3 4 5 10