




Existing Ground Floor Plan

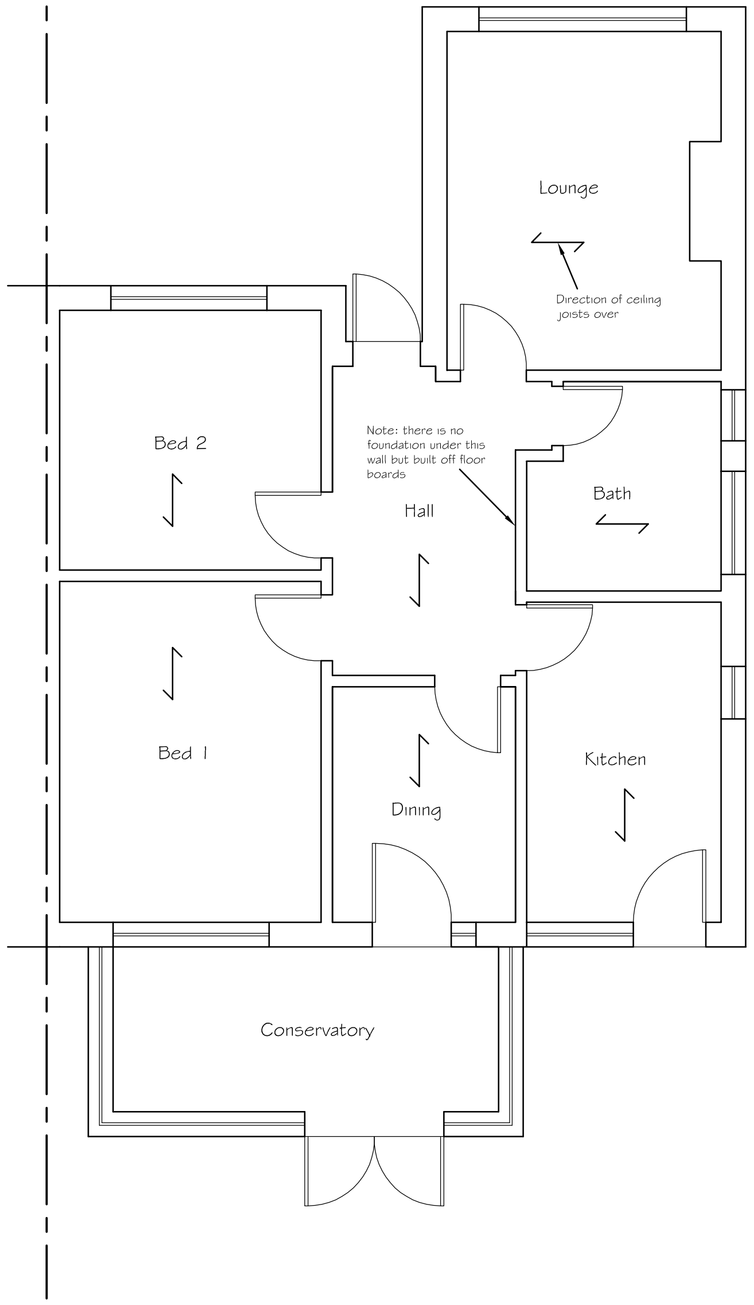


Existing Roof Plan

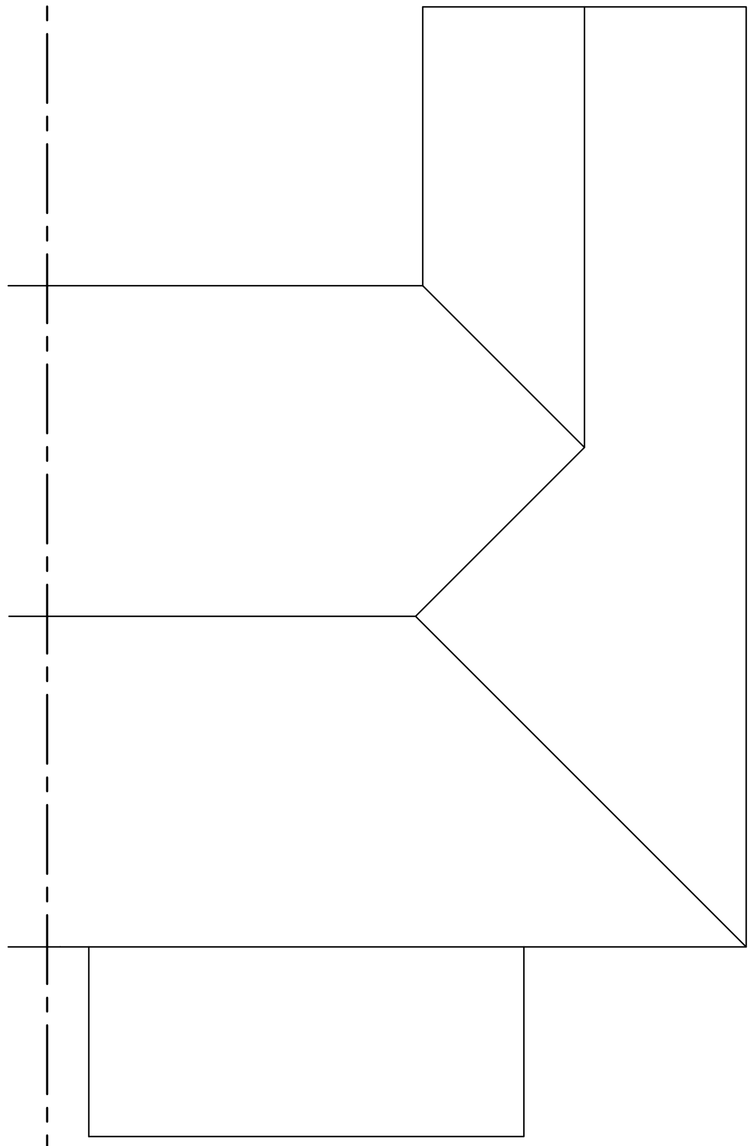


SCALE 1:50

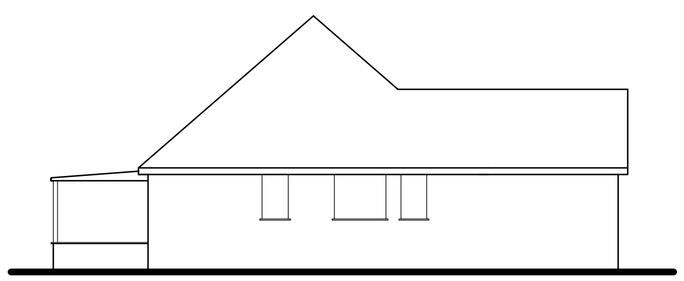


Existing Side (North) Elevation

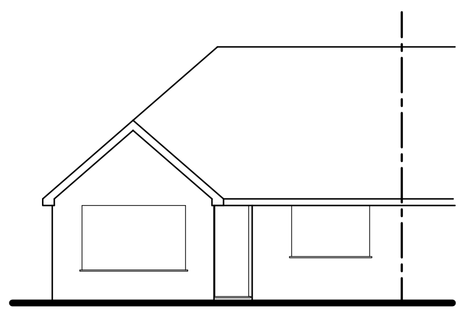

Existing Front (West) Elevation

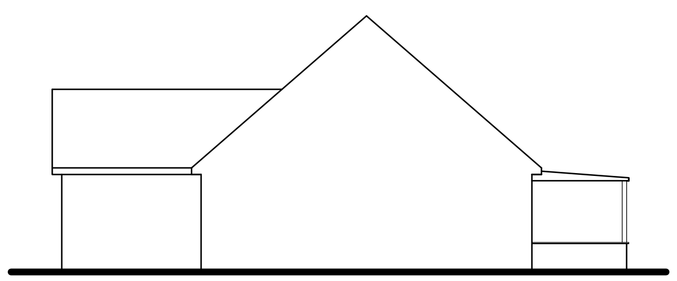

Existing Side (South) Elevation

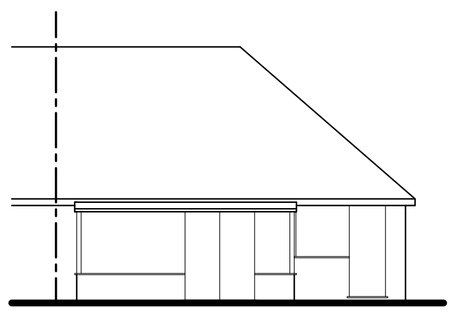

Existing Rear (East) Elevation



SCALE 1:100

Tony Rogers
Building Consultants
Address: 40 Dawn Crescent, Upper Beeding
West Sussex, BN44 3WH
Telephone: 01903 815225 Fax: 01903 815225

Rev.	Date:	Revision Description:

Client: Mr S Brachman

Address: 3 Osbourne Close
Sompting
West Sussex
BN15 9UZ

Project: Proposed replacement conservatory and rooms in roof

Scale: 1:50 1:100
Paper Size A1

Date: September 2022

Drawing No: 22/1518/01

Drawn By: AWR

Revision: