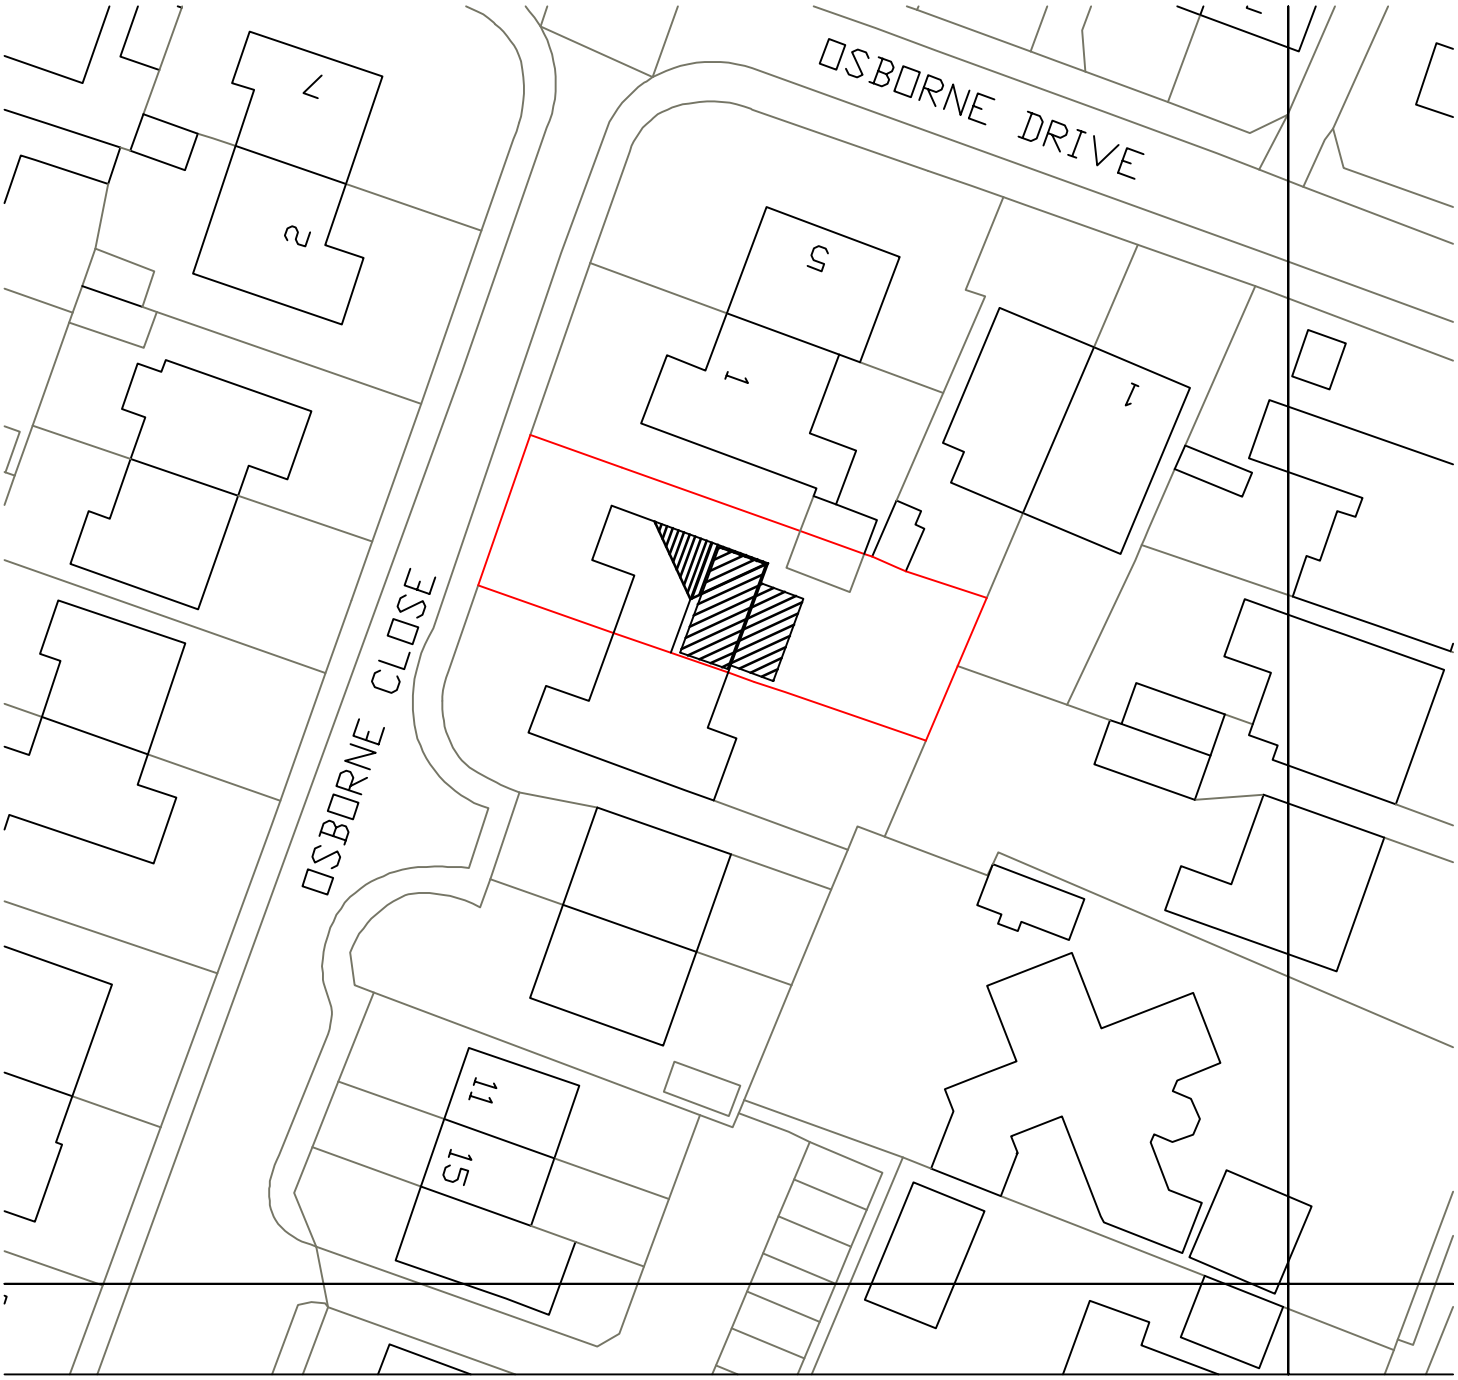


0 20 40 60 80

Metres
3 Osbourne Close
Sompting
Block Plan 1:500
A4 Paper