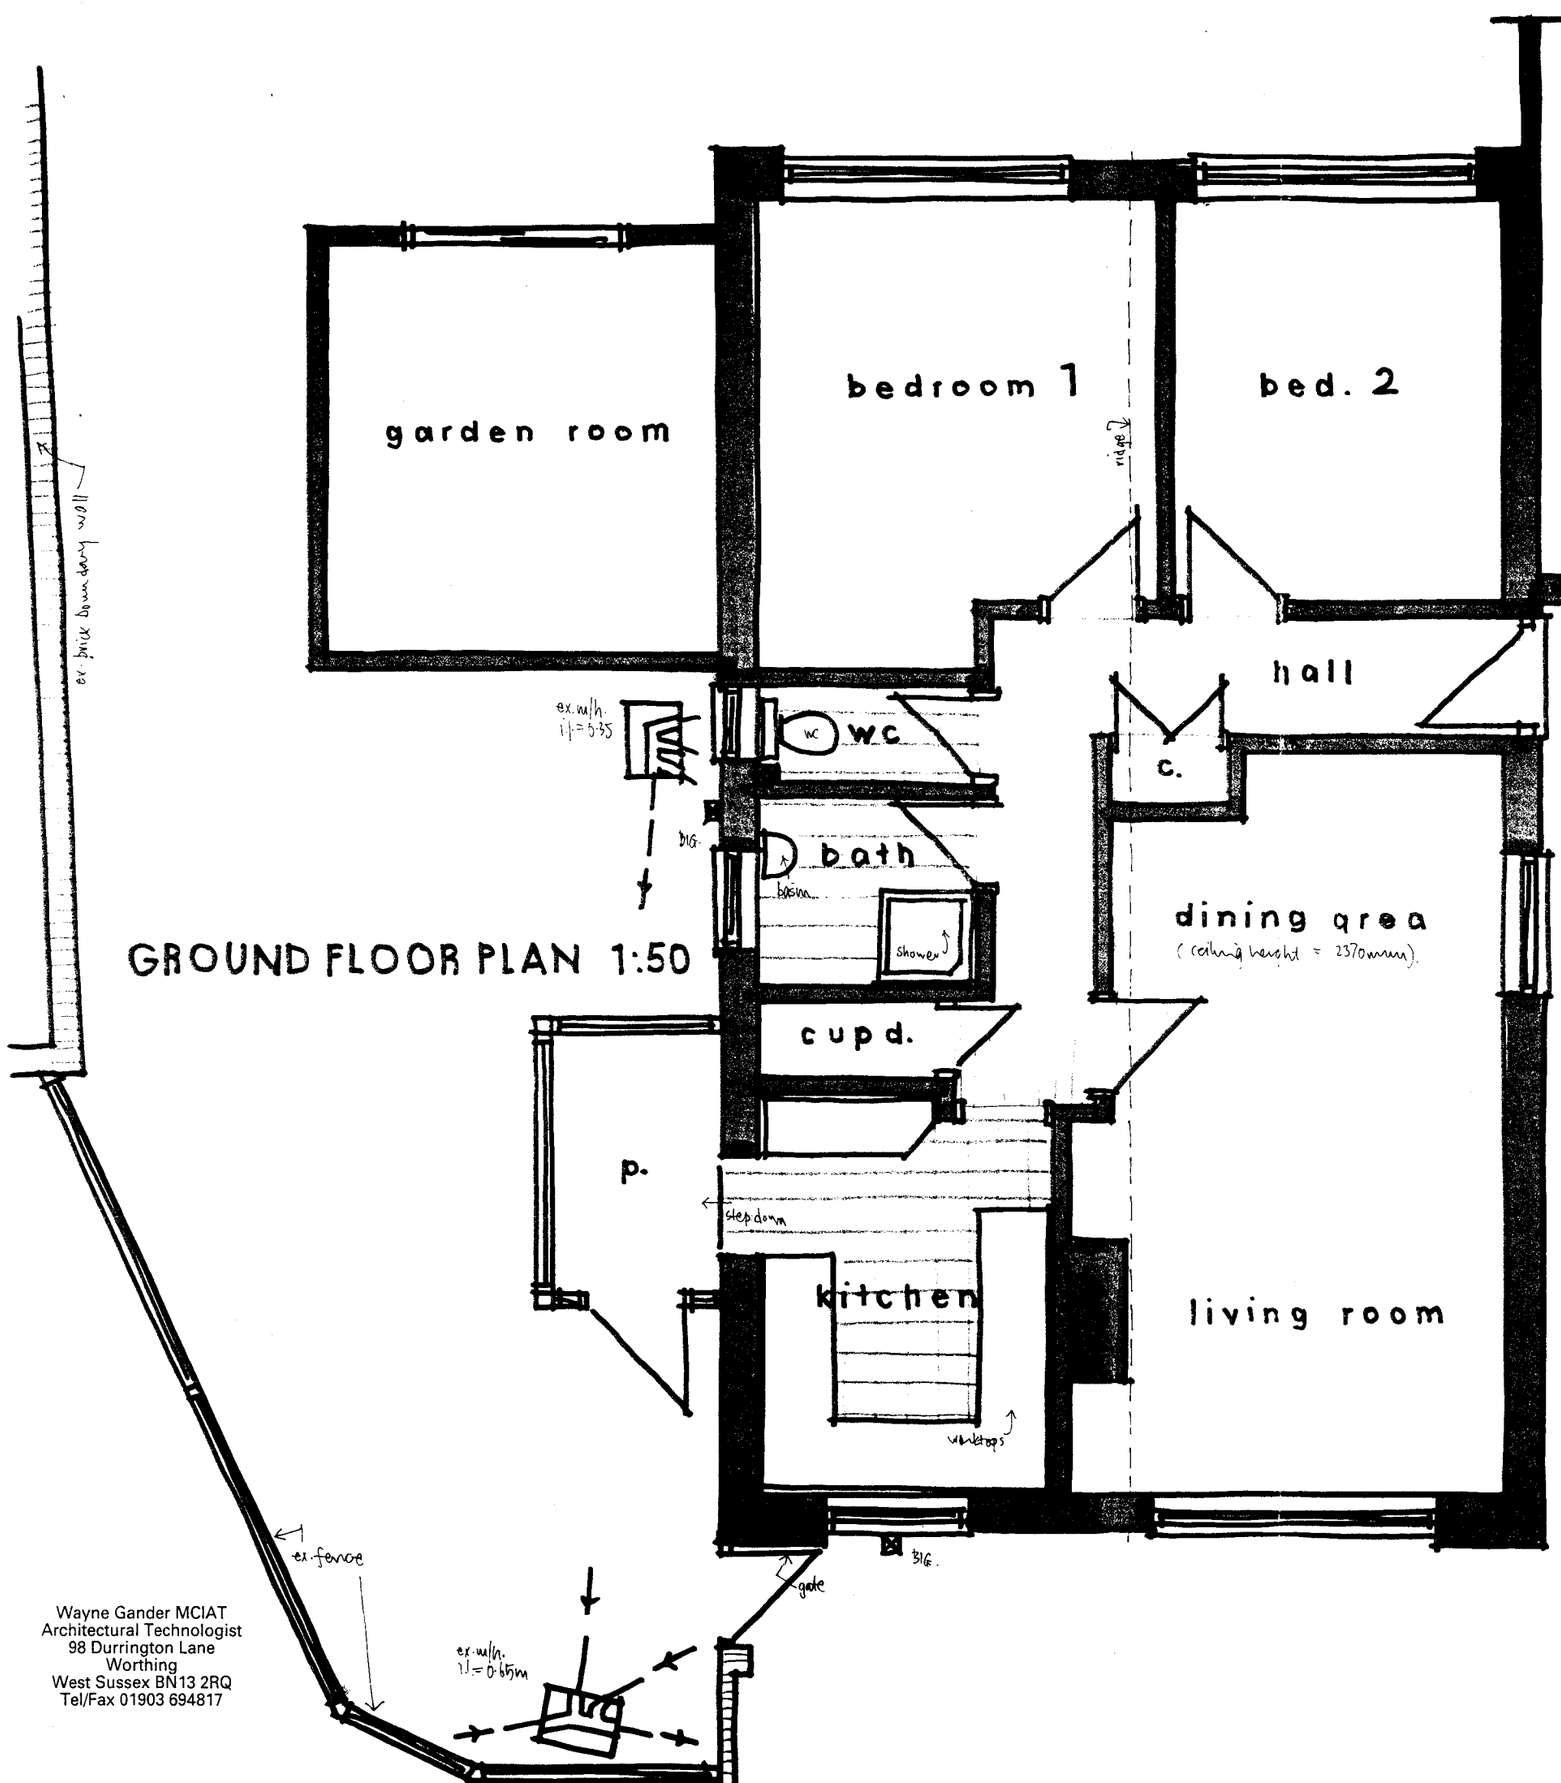

GROUND FLOOR PLAN 1:50

Wayne Gander MCIAT
Architectural Technologist
98 Durrington Lane
Worthing
West Sussex BN13 2RQ
Tel/Fax 01903 694817

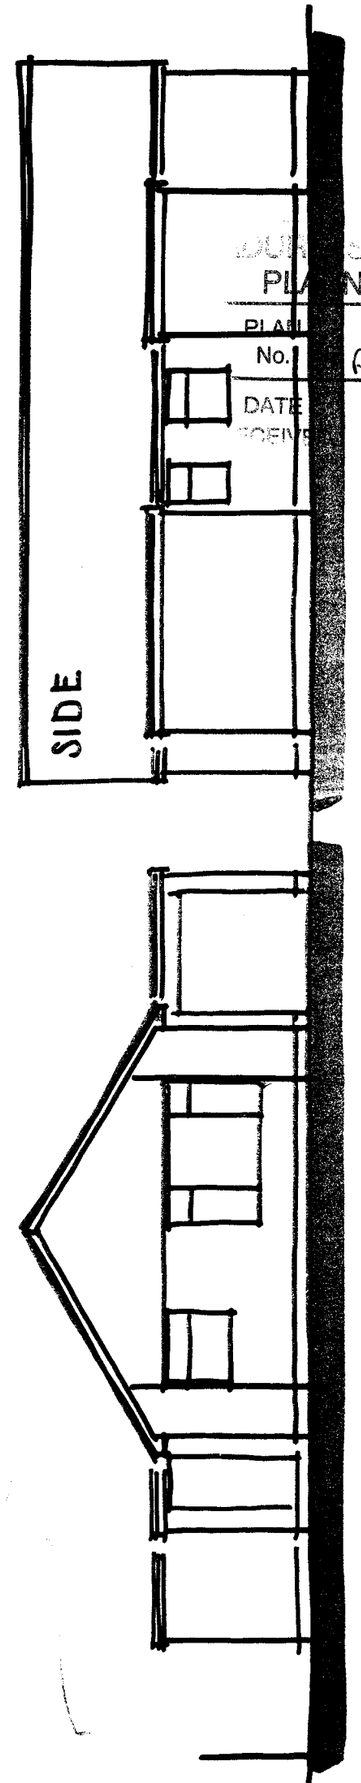

ADUR DISTRICT COUNCIL
PLANNING DIVISION
PLAN No. Ad/0125/09
DATE RECEIVED
2 NOV 2009

FRONT ELEVATION 1:100

28 KIMBER CLOSE, LANCING
Existing details 01
Oct 2009