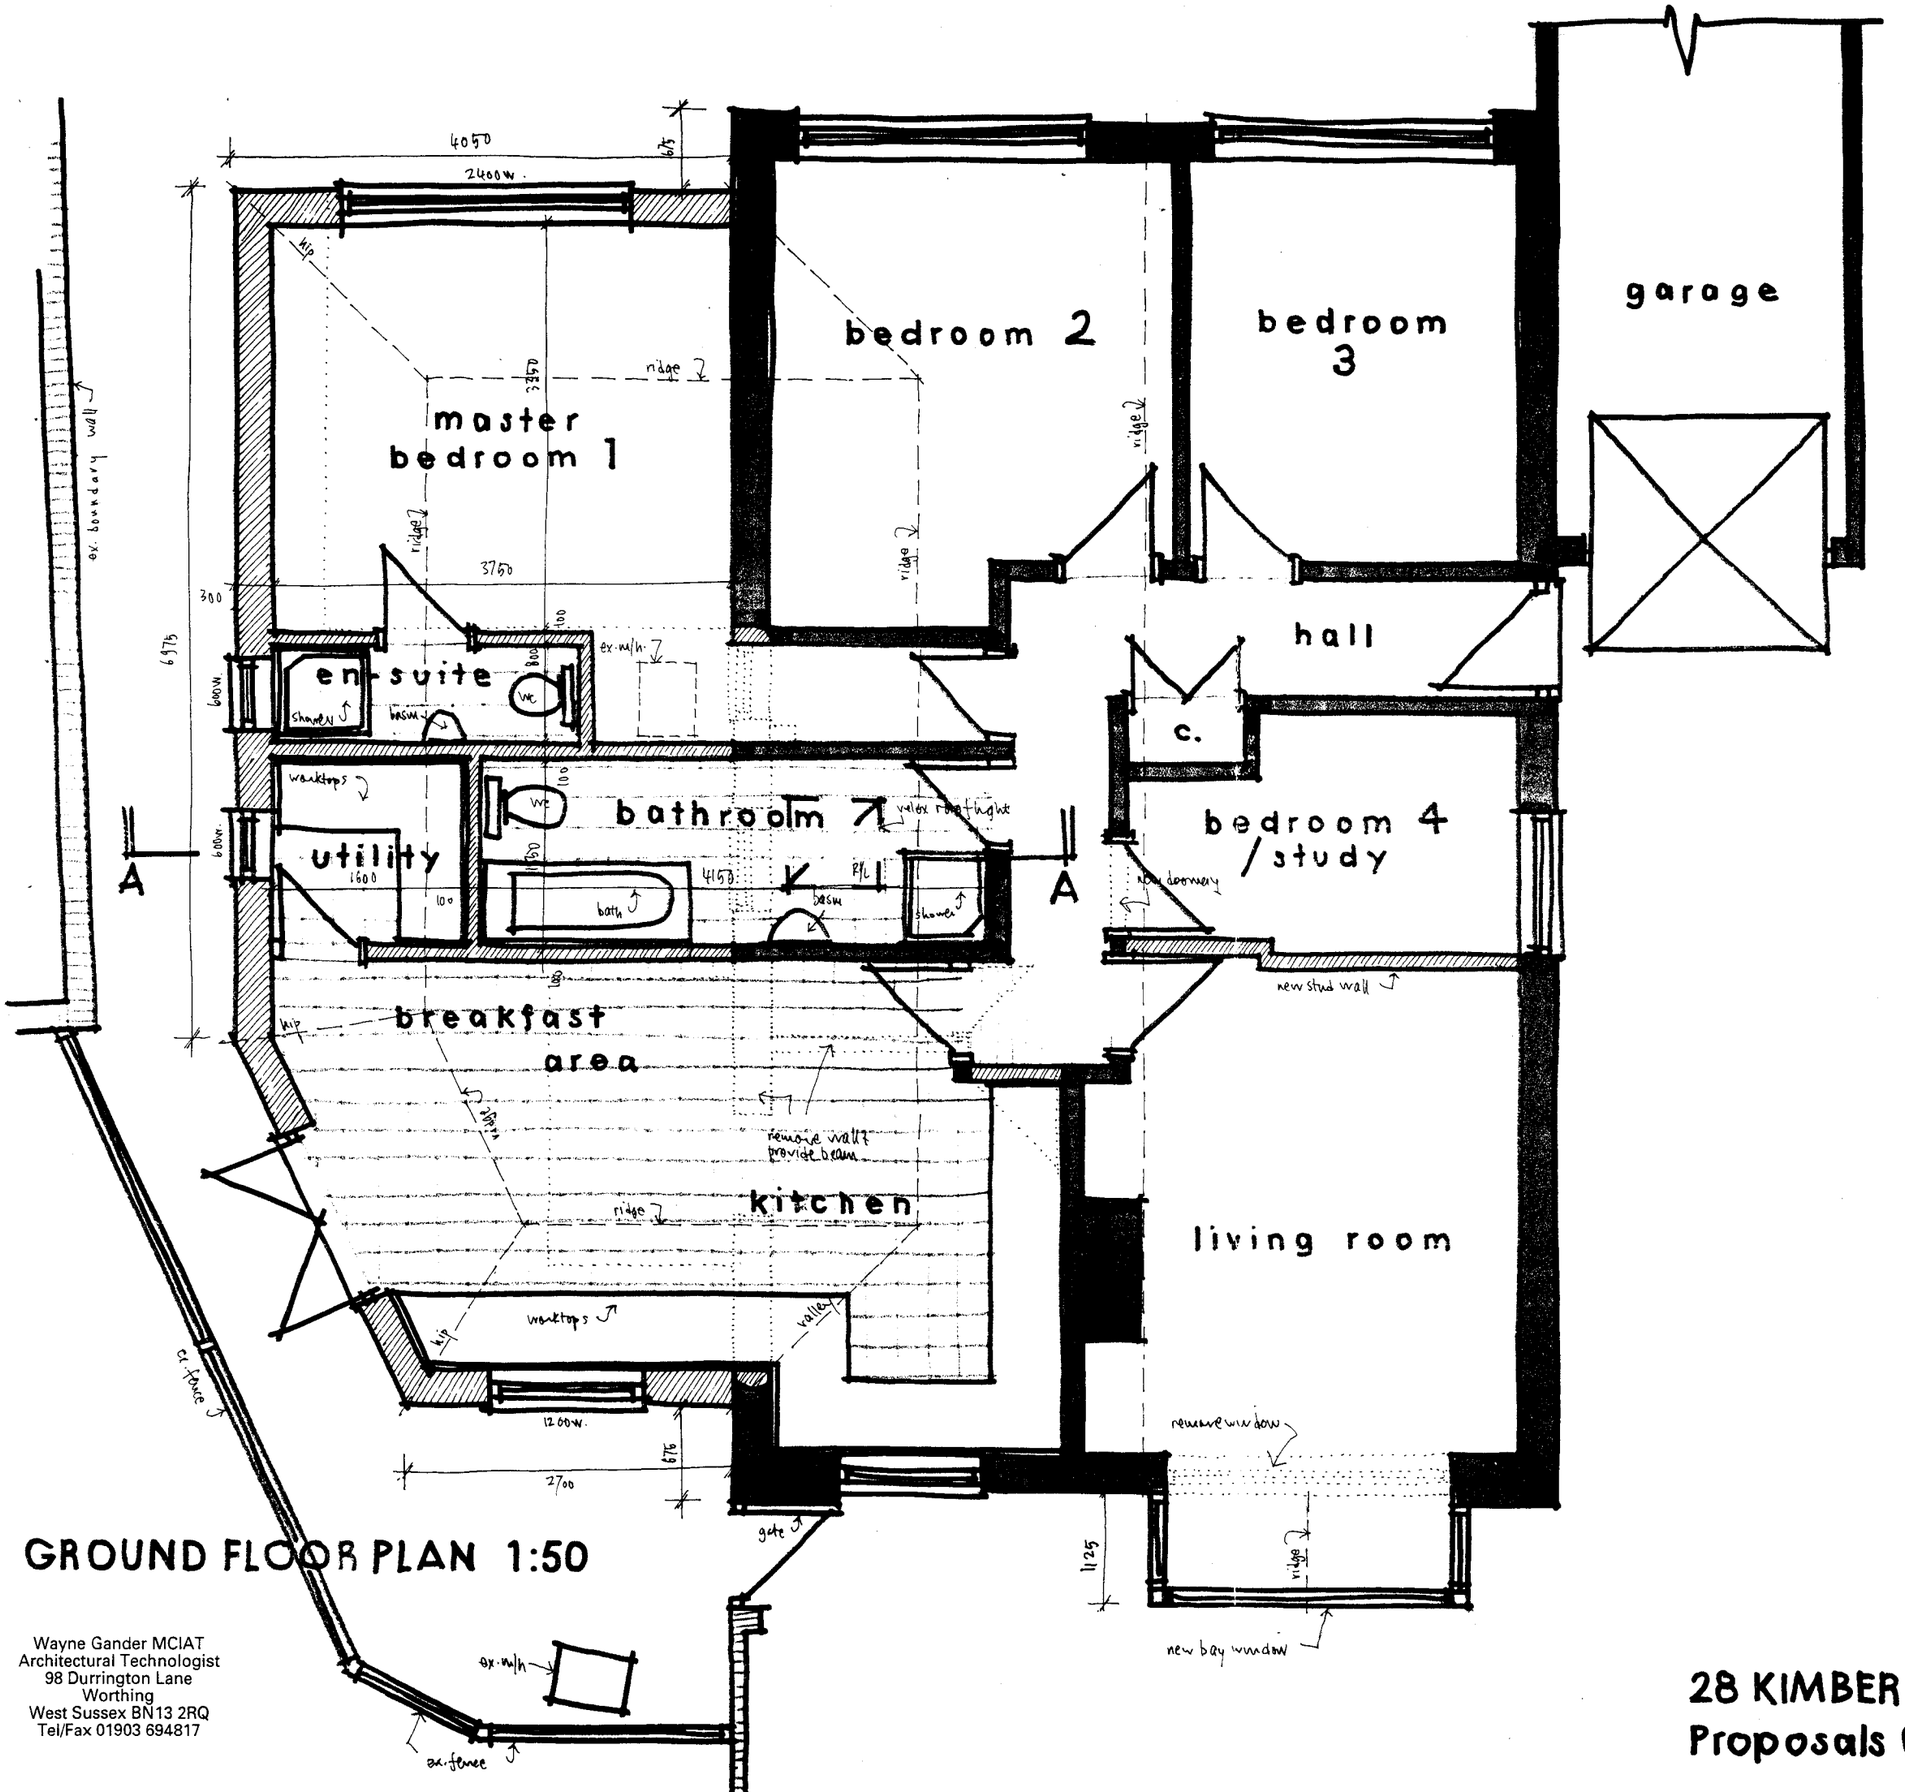

GROUND FLOOR PLAN 1:50

Wayne Gander MCIAT
Architectural Technologist
98 Durrington Lane
Worthing
West Sussex BN13 2RQ
Tel/Fax 01903 694817

Notes

1). all new works shown hatched ////.
2). all dimensions are in millimetres and are approximate (1cm = 0·5m).

ADUR DISTRICT COUNCIL
PLANNING DIVISION
PLAN No. Ad/a/25/09
DATE RECEIVED - 2 NOV 2009

28 KIMBER CLOSE, LANCING
Proposals 02 Oct 2009