


Proposed




Existing

pharmacy beauty

Sign 'A'
Scale 1:50
illuminated Boots lozenge with non illuminated letters on locators
letters cut from 5mm acrylic stood off background by 25mm
Lozenge size 'E' = 1303mm x 763mm
Letters size 'E', Cap height 'a' = 261mm
Height to underside of fascia 2400mm

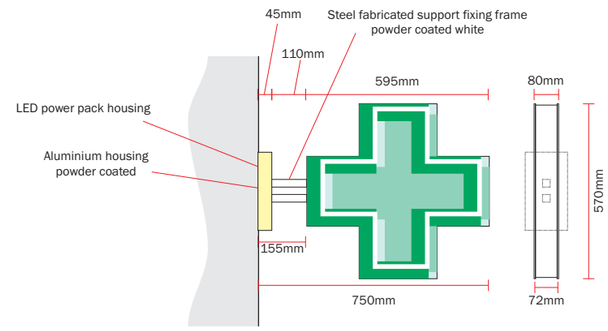


Sign 'B'
Scale 1:20
Large projection sign
Internally illuminated projecting cross.
Illumination by internal white L.E.D.s (illumination 120 candela)
Materials: Acrylic and steel
Overall size 750mm x 570mm
Sizes as shown.
Note: 2,465mm above ground level.

Illuminated/non illuminated vinyl references
Non illuminated cross = pantone 346c (100% darker green, 60% lighter green)
For back illuminated cross = pantone 348c (darker green), and pantone 346c (lighter green).
Also, the 'gaps' created by the overlaying of cross shapes pantone 566c (aqua).

PLANNING

**1490 - Shoreham by Sea**


SIGN SPECIALISTS
sign-specialists.co.uk

**Contact details**

19 Oxleasow Road,
East Moons Moat,
Redditch,
B98 ORE

**T** : 01527 504 250
**F** : 01527 504 251
**W** : www.sign-specialists.co.uk
**E** : enquiries@sign-specialists.co.uk


**Colour reference**

- Paint: RAL 5002
- PMS 348
- PMS 346
- PMS 566
- White

**Typefaces/notes/info**

-

**Lighting**

-

**Customer details**

The Boots Company PLC
Shoreham by Sea

Date drawn - 22.10.2009
Designer - P.R.S.
Location - J:\The Boots Company

**Job no - 86609/C**

| Rev dates | Rev dates |
|---|---|
| B) 17/12/09 - MC | G) - |
| C) 21/12/09 - MC | H) - |
| D) - | I) - |
| E) - | J) - |
| F) - | K) - |


The designs, illustrations, and photography is the property of Sign Specialists Ltd. The contents are confidential, any form of reproduction, copying, disclosure, modification or distribution without prior written consent is strictly prohibited. Colours and typefaces on drawings may be representative only please refer to the specifications. Visuals shown are artists impressions only and must not be taken as an exact representation of the completed signage on site.


ISO Approved

# 86609 - Boots, Shoreham by Sea Site Plan

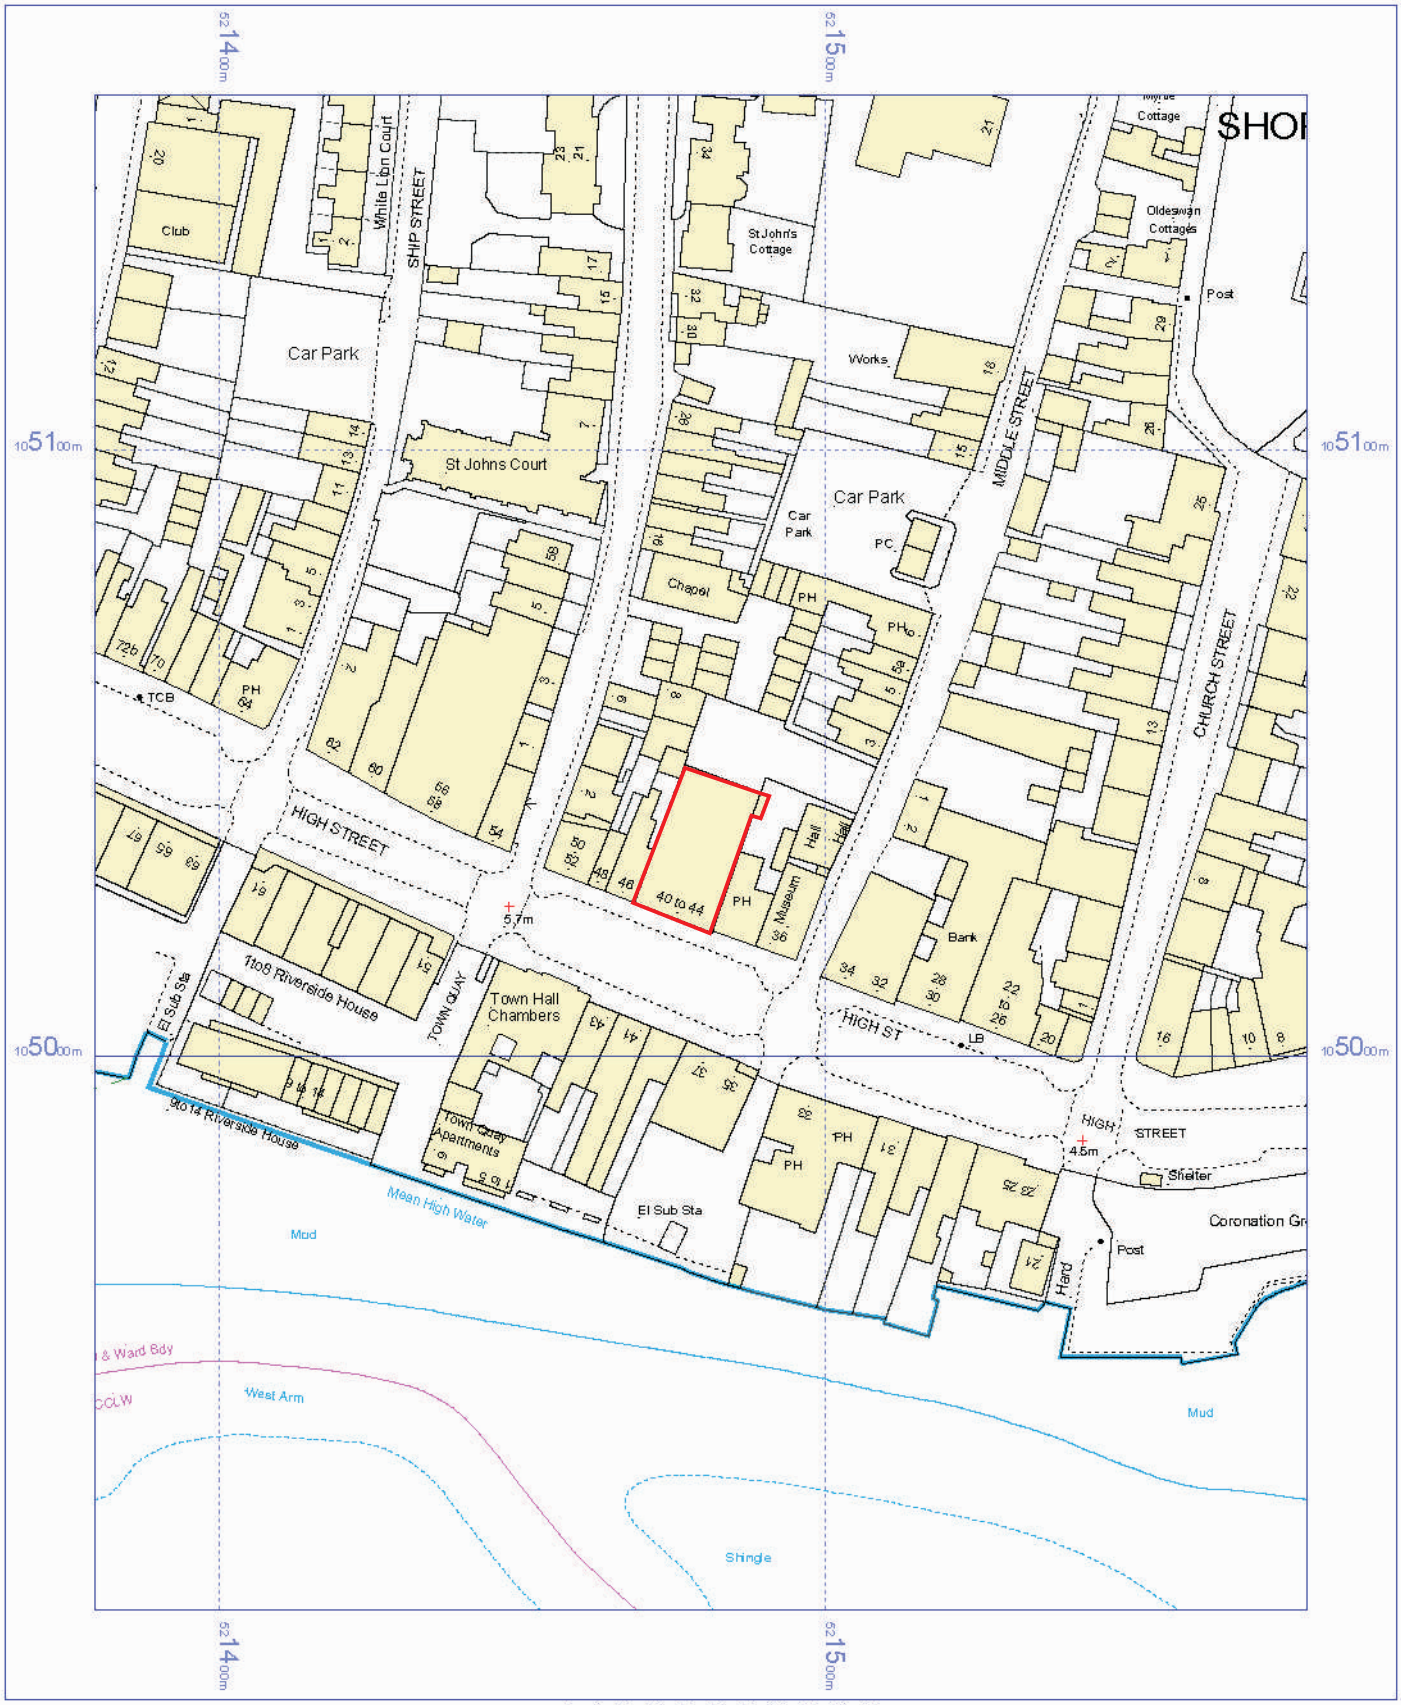


OS Mastermap
14 September 2009
www.centremapslive.com

1:1250 scale print at A4

©Crown Copyright. All rights reserved. Licence no. 10001998

Mapping sourced from Ordnance Survey
CENTREMAPSlive www.centremapslive.co.uk

# 86609 - Boots, Shoreham by Sea Block Plan

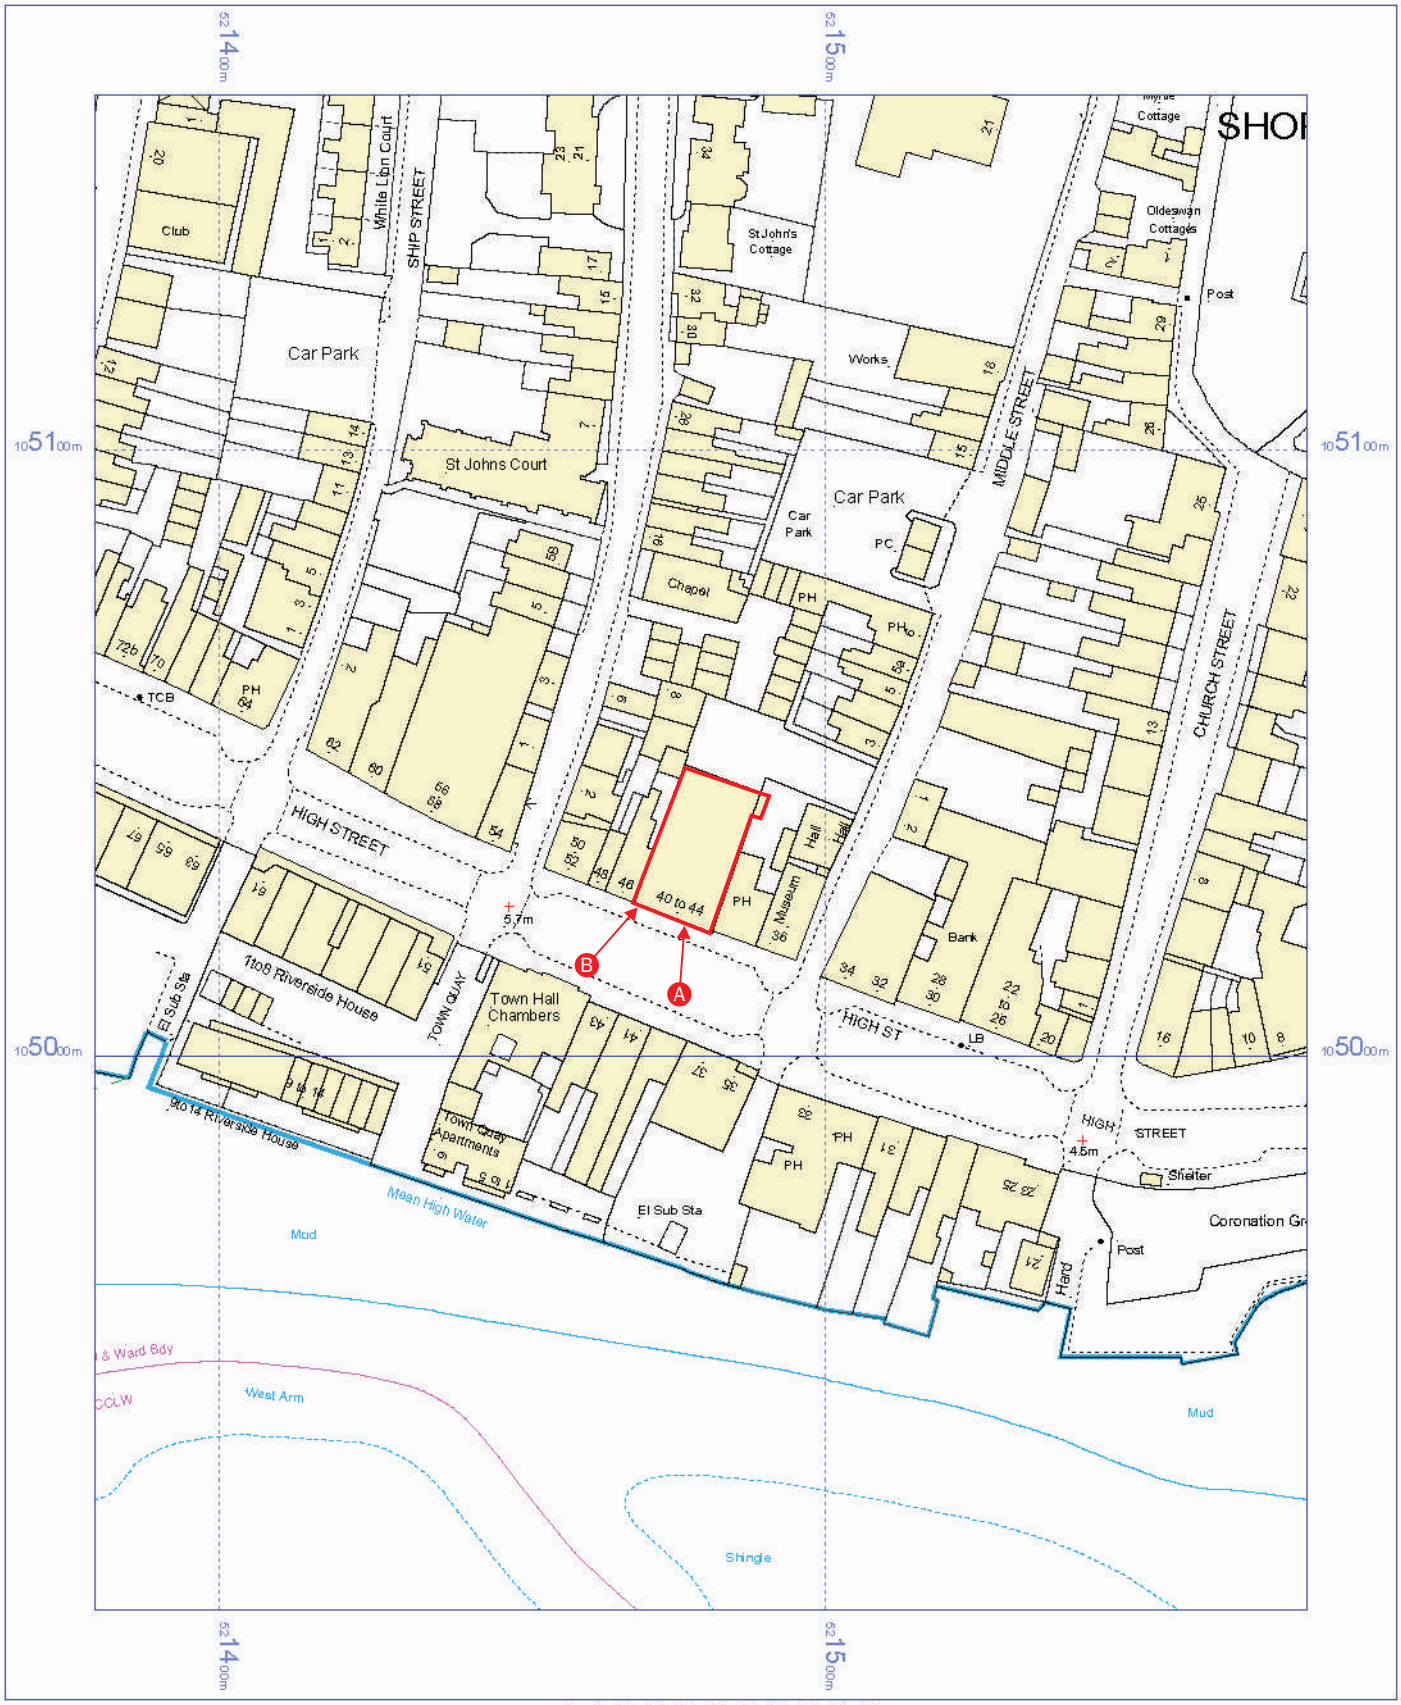


N

OS Mastermap
14 September 2009
www.centremapslive.com

1:1250 scale print at A4

©Crown Copyright. All rights reserved. Licence no. 10001998

Mapping sourced from Ordnance Survey
CENTREMAPSlive www.centremapslive.co.uk