
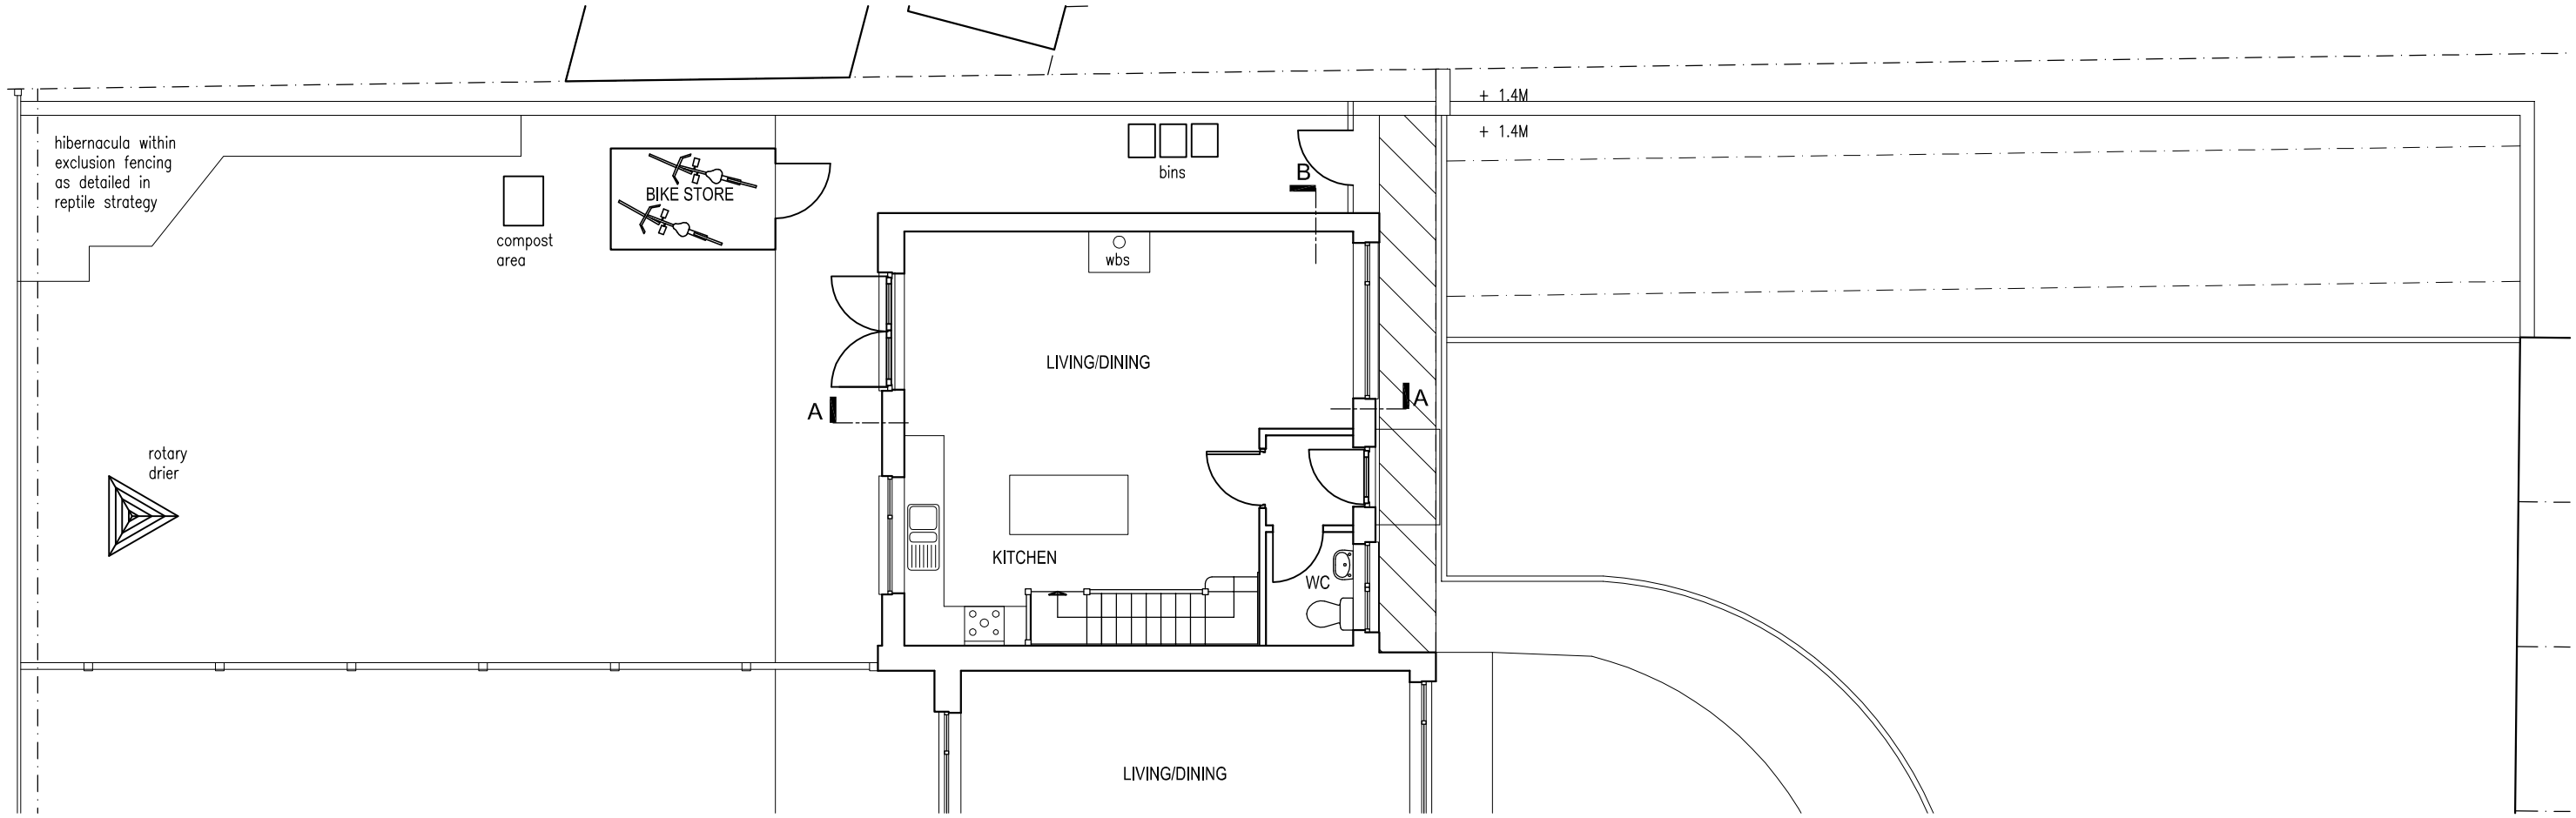


GROUND FLOOR PLAN 1 : 100

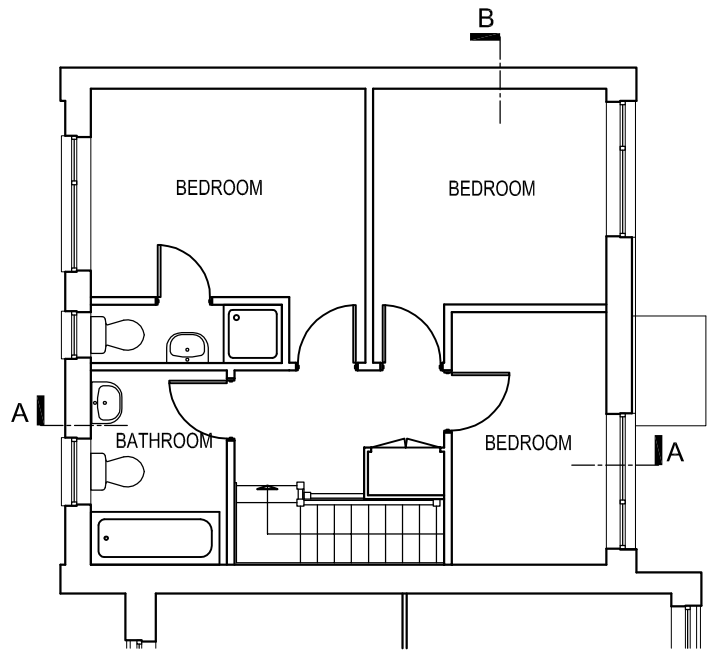

FIRST FLOOR PLAN 1 : 100

10 metres @ 1:100 on A3

1 metre @ 1:100 on A3

A Jul14 Reptile mitigation strategy included

rev.	date

These drawings should be approved by Local Authority Building Control or other appropriate checking Authority prior to commencement of the work.

No dimensions to be scaled from this drawing.
All dimensions to be checked on site.
This drawing is copyright.

client
Julie Constable

project
Proposed New House adjacent to 41 Old Barn Way Southwick

drawing
Planning Application
Proposed Plans, Elevations & Sections

scale 1:100@A3 date 01.05.14

drawn CH

9 Kenton Road
Hove, East Sussex
BN3 4PG
tel: 01273 298217
fax: 01273 298217
e-mail: info@clairehaigharchitects.co.uk

Claire Haigh Associates Ltd

CH 607 /004 rev. A