NOTE:
The contractor is to check all site dimensions and levels before work starts. Report any discrepancies.

This drawing must be read with and checked against all structural and other specialist drawings, specifications and bills of quantities. Report any discrepancies.

The contractor is to comply with all current British Standards and Building Regulations whether or not specifically stated on these drawings.

ADUR & WORTHING
PLANNING SERVICES

PLAN	AWDM/ 1143/14
DATE VALID	- 1 AUG 2014

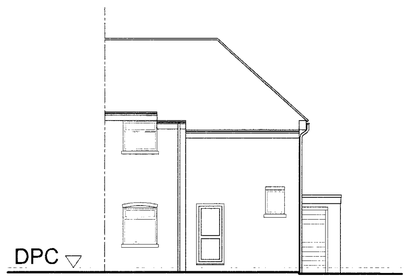

Front Elevation 1:100

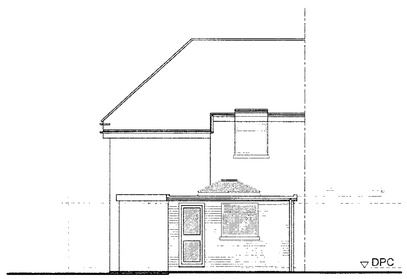

Rear Elevation 1:100

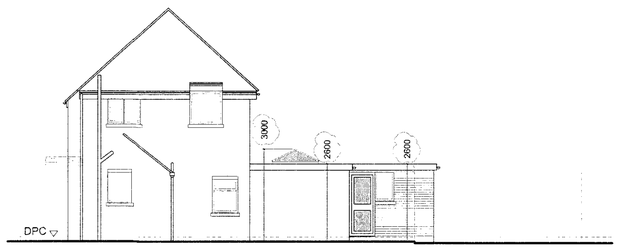

Side Elevation 1:100

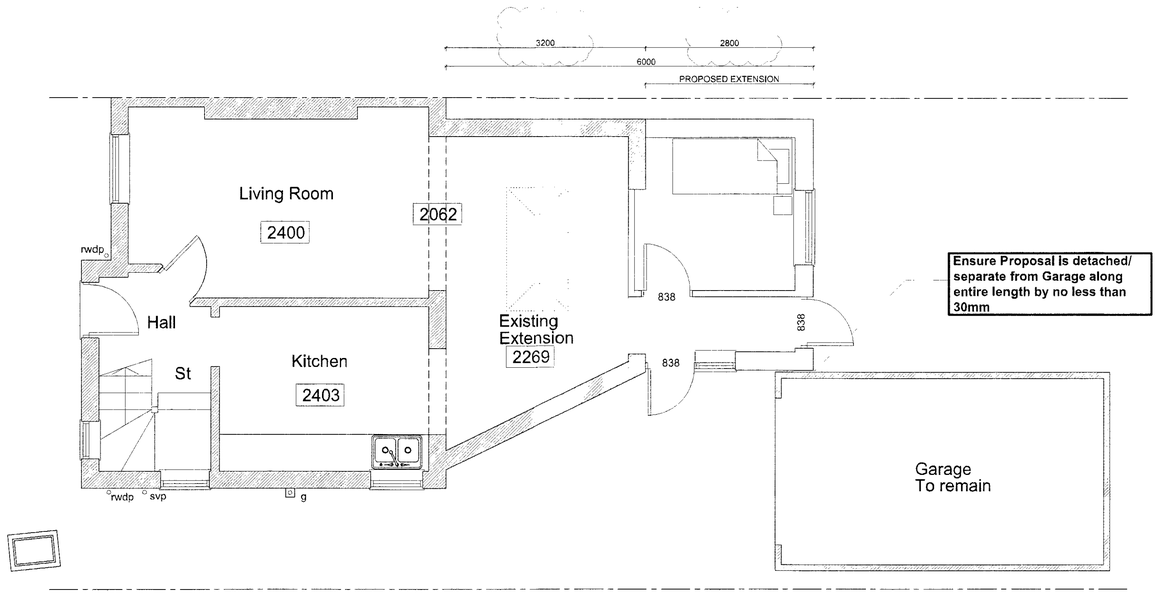

Ground Floor Plan 1:50

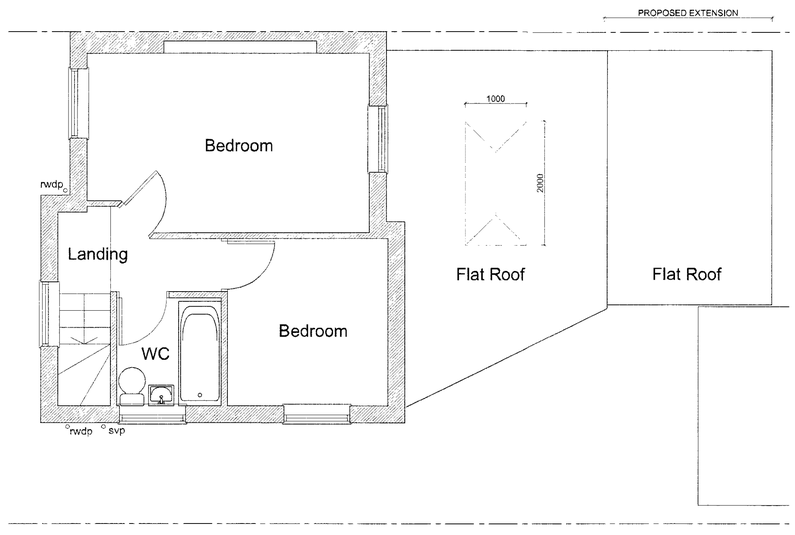

First Floor Plan 1:50

MATERIALS TO MATCH EXISTING

2620 Floor to ceiling spot heights

1m 2m 3m 4m 5m
1:100 Scale Bar

1m 2m 3m 4m 5m
1:50 Scale Bar

PRIOR-NOTIFICATION

Rev.	Date	Description	By
A	1.8.14	Revised for Planning	-

Client
Miss Helen Pullen & Mr Shaun Redford

Project
22 Buci Crescent
Shoreham by Sea
BN43 6LB

Drawing Title
Plans and Elevations
as Proposed

Copyright of:
Sussex Architectural Service
Wicket View
Cuckfield Lane
Warninglid
West Sussex
Tel:(01444) 461355
Email: info@sussexarchitecturalservices.co.uk

Scale 1:100 1:50 @A1	Drawing Number 14-138-02 A
Date July 2014	
Drawn -	