



FRONT SOUTH ELEVATION
PROPOSED ELEVATIONS
Scale 1:100

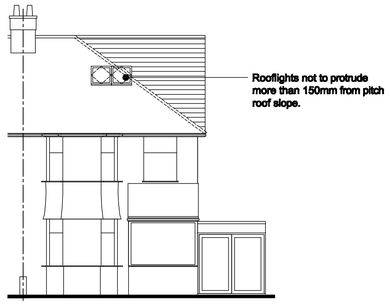


SIDE EAST ELEVATION

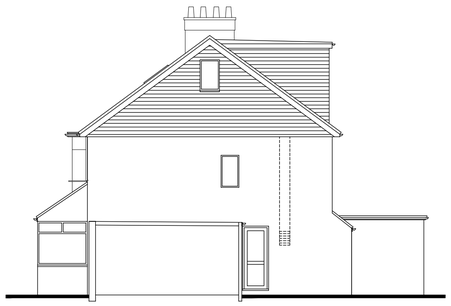

REAR NORTH ELEVATION


SCHEDULE OF MATERIALS
BOX DORMER WALLS - TILE HANGING TO MATCH EXISTING
BOX DORMER ROOF - FLAT ROOF
GABLE WALL - TILE HANGING TO MATCH EXISTING
MAIN ROOF - PLAIN TILES TO MATCH EXISTING
WINDOWS - NEW PVCu WINDOWS COLOUR WHITE
RAINWATER GOODS - NEW PVCu COLOUR BLACK

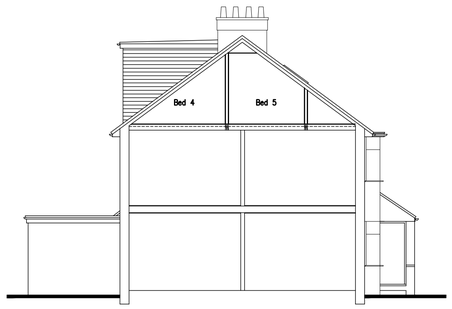


SIDE WEST ELEVATION

0m 5m 10m


Scale Bar – 1:100

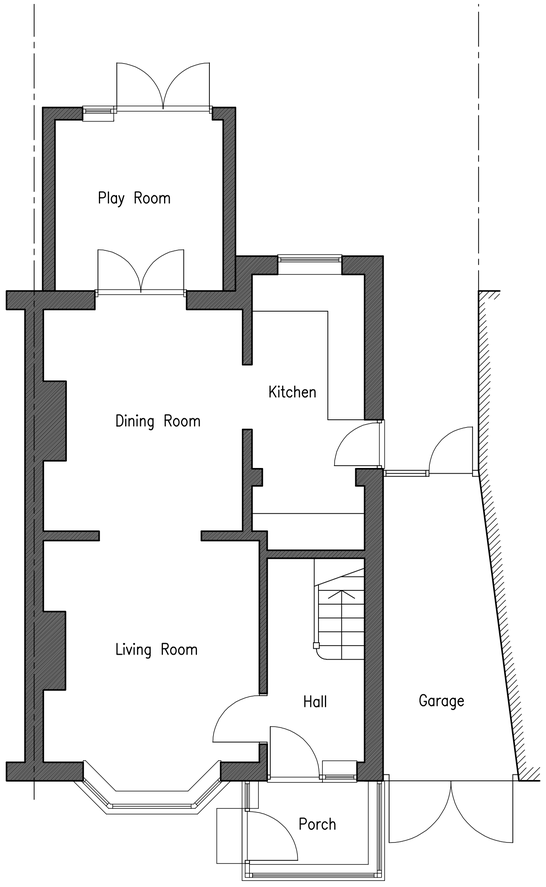

PROPOSED GROUND FLOOR PLAN
Scale 1:50

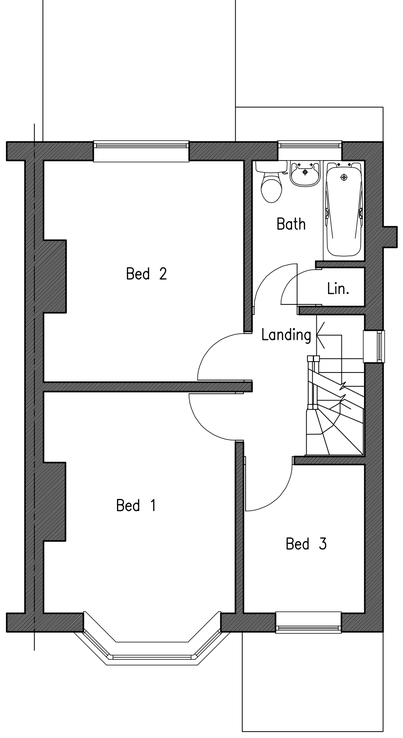

PROPOSED FIRST FLOOR PLAN
Scale 1:50

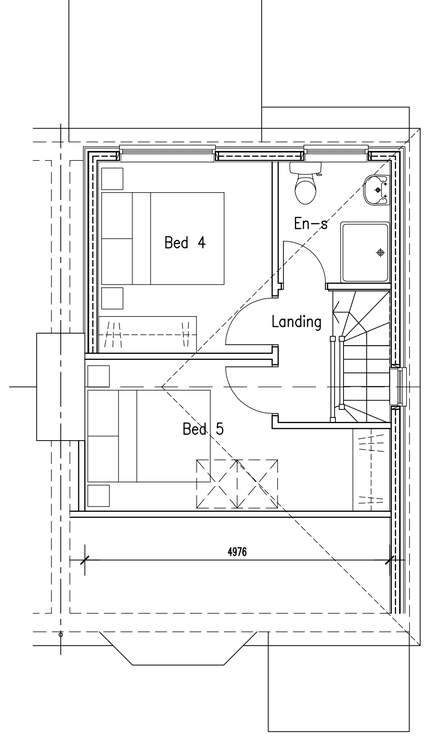

PROPOSED SECOND FLOOR PLAN
Scale 1:50

0m 5m 10m

Scale Bar – 1:50

No dimensions to be scaled from drawing except for planning purposes.

The contractor should check all dimensions on site.


It is the contractors responsibility to ensure compliance with Building Regulations.

C.D.M. Regs. 2015. The Client is advised of his responsibilities to appoint a Planning Supervisor under these Regs. All works to comply with the C.D.M. Regs. 2015.

The Party Wall Act. 1996 The property owner is advised of the requirements of the Act, & the requirement to serve a Party Wall Notice on any adjoining owners as required under the act.

REVISIONS:

A. 04.09.25 Front dormer omitted. 2 No. rooflights added.

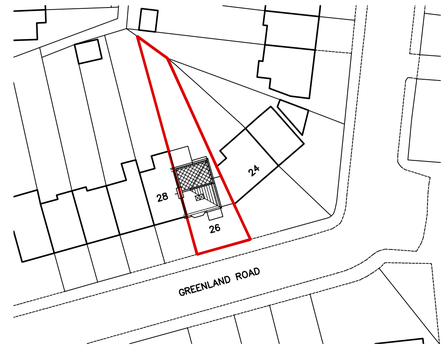

BLOCK PLAN
Scale 1:500

0m 10m 20m 30m 40m 50m

Scale Bar – 1:500

Information supplied based on Promap. All dimensions and distances subject to an accurate site survey being undertaken.

ADCS
Architectural Design
Computer Services

30 Foxley Lane
Worthing
West Sussex
BN13 3AD
Tel: 01903 260701
E-mail:
adcs@sky.com

Client
MS. S. TOLHURST

Project
PROPOSED LOFT CONVERSION
26 GREENLAND ROAD
WORTHING
WEST SUSSEX BN13 2RR

Drawing
PROPOSED FLOOR PLANS & ELEVATIONS

Scale	Date	Drawn
1:50 & 1:100 @ A1	04.07.25	TP

Drawing No. 1645/P02 **Revision** A