

Section

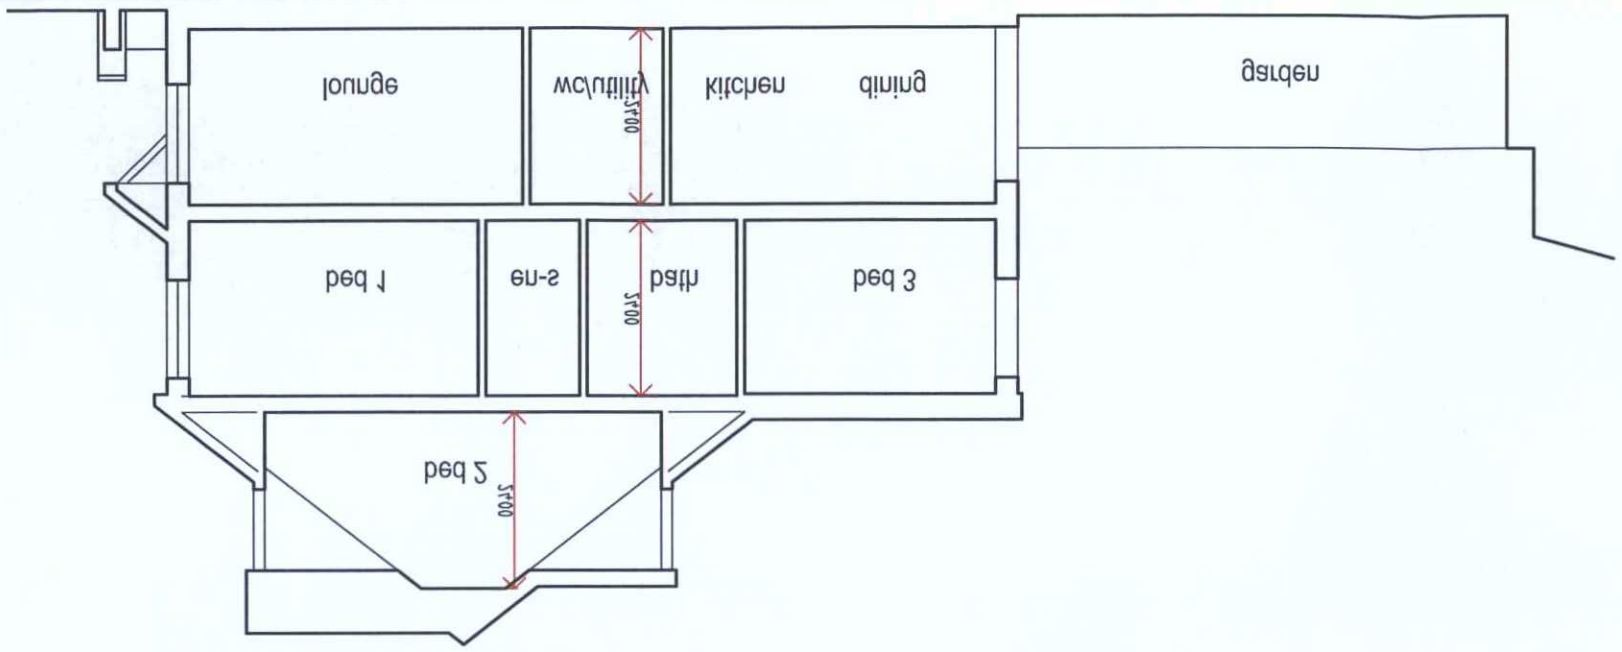


Scale 1:100

0 1 2 3 5m 10m

Side (East) Elevation @1:100

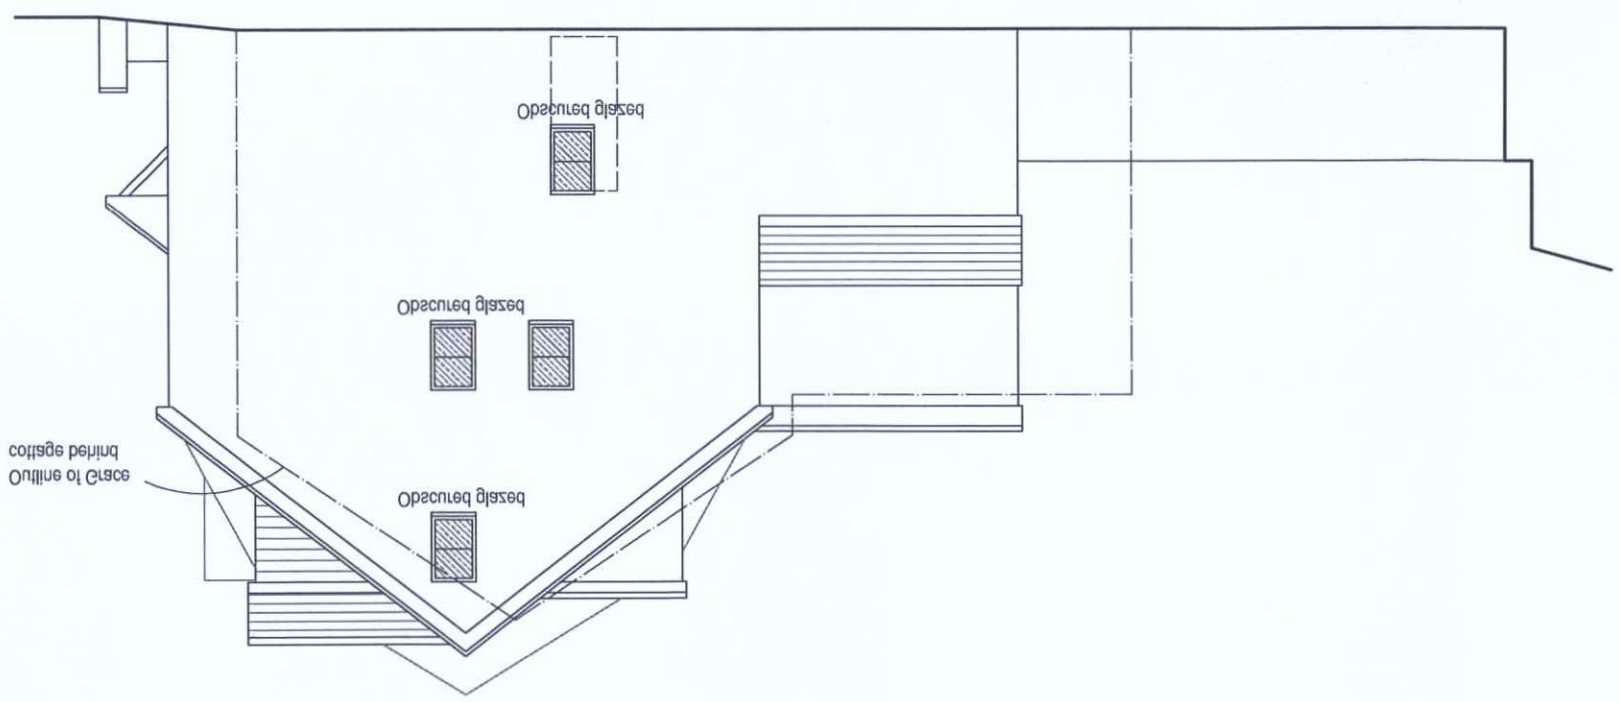

Roof Plan @1:500

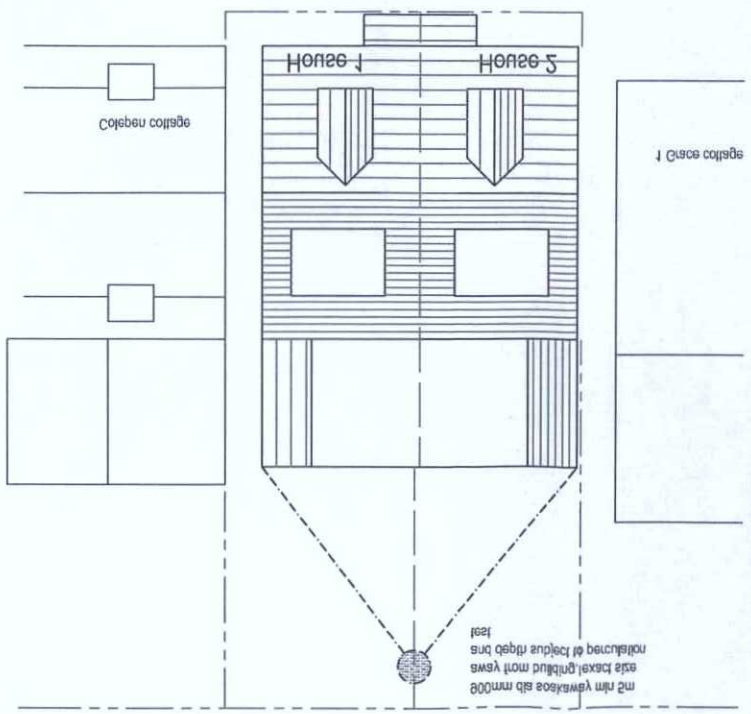

Rev	Description	Date
A	Scheme revised	24.10.14
B	Porch canopy added and solar panels omitted	30.10.14
C	Affen roof added	15.05.14
D	Soakaway added	17.03.14

Allsaint Bodd Consulting Ltd
Architectural Services
Construction Planning Facades
CAD Plansplan
17a Beaconsfield Road . Brighton . East Sussex . BN1 6DD
Tel: 01273 668488 . Fax: 01273 668487
Email: info@sdcplighton.co.uk

All dimensions to be checked on site and not to be scaled from the drawing. The drawing should be approved by local Authority Building Control or other appropriate certifying authority prior to commencement of work. This drawing should not be reproduced without the prior consent of the author.

Date	Scale	Dwg Size	Plot Style	Drawn	Checked
17.12.10	1:100\200	A3	ADCgreyscale	AD	AA

Drawing Title	Drawing No	Rev
Proposed Side Elevation, Section and Roof Plan	ADC252\08	D

Job Reference	Client
5 No Houses Land adjacent Coleben Cottage, East St, Lancing	Mr Andrews

PLANNING SERVICES ADUR & WORTHING	
PLAN	AWDM\0848\14
VALID DATE	Ack: 19/3/14