


SITE LOCATION PLAN
SCALE 1:1250

SCALE BAR 1:1250

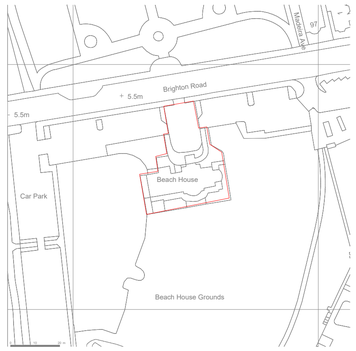




EXISTING BLOCK PLAN
SCALE 1:500

SCALE BAR 1:500



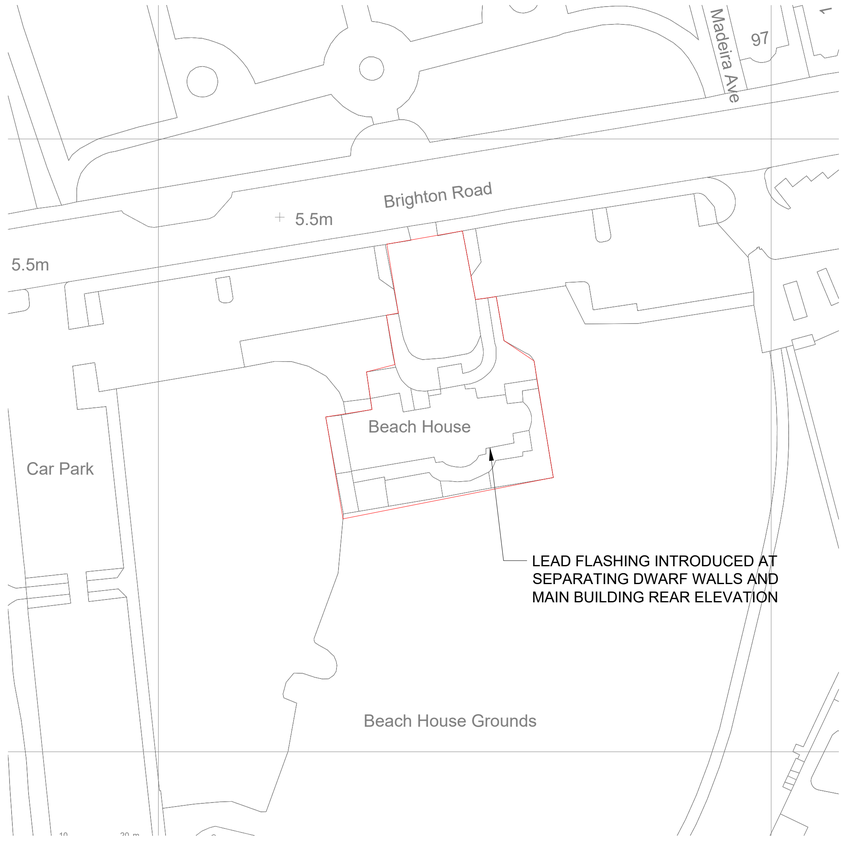

PROPOSED BLOCK PLAN
SCALE 1:500

NOTES:

1. DO NOT SCALE FROM THIS DRAWING, EXCEPT FOR PLANNING.
2. ALL DIMENSIONS ARE IN MILLIMETRES / METRES UNLESS STATED OTHERWISE.

EXISTING BUILDING

RED LINE DENOTES BOUNDARY OF APPLICATION SITE



Rev	Description	By	Date
C	BLOCK PLAN AMMENDED FOR PLANNING	WD	4.11.26
B	ISSUED FOR PLANNING	WD	2.11.26
A	ISSUED TO CLIENT FOR COMMENT	WD	30.10.26

AMENDMENTS

Drawing Status:
FOR PLANNING

EarlKendrick
Project & Building Consultancy

Earl Kendrick
EK South
FOUNDRY
Ellen Street, Hove, BN3 3LNB

Property Title:
BEACH HOUSE, BRIGHTON ROAD, WORTHING

Drawing Title:
SITE AND BLOCK PLAN

Scale @ A1:	Date:	
AS MARKED	**OCT 2026**	
UPRN:	Drawn By:	Checked By:
XXXX	**WD**	**BP**
Drawing No:		Rev:
EKA260278/WD/001		**-**

© Crown Copyright and database right (2023). Ordnance Survey 1000024321 & 100018824