


TERRACE AS EXISTING - PLAN (1:50)

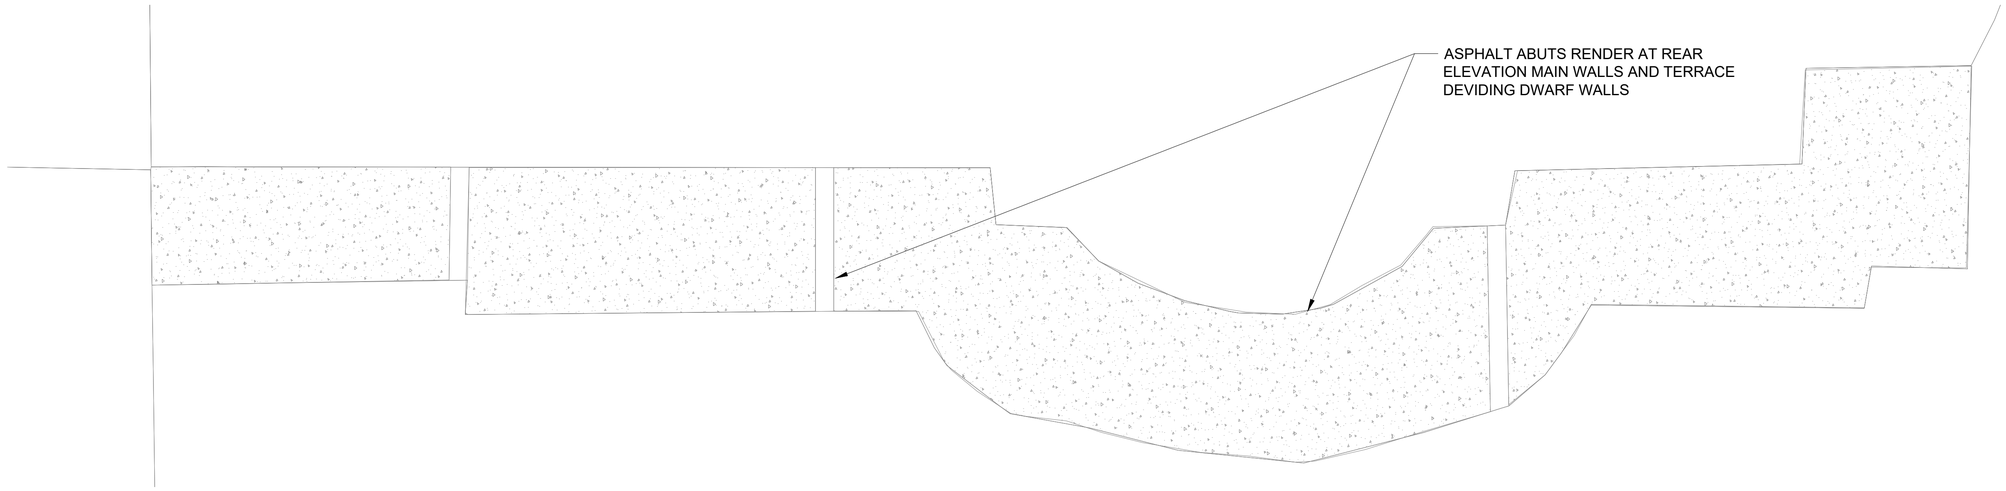


ASPHALT/RENDER ABUTMENT DETAIL - AS EXISTING (1:5)

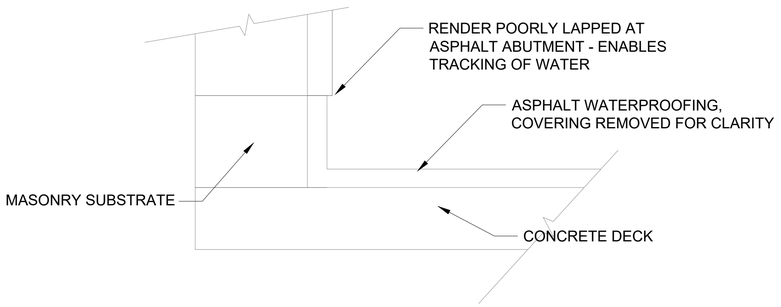

TERRACE AREA OVERVIEW - PLAN - 1:200

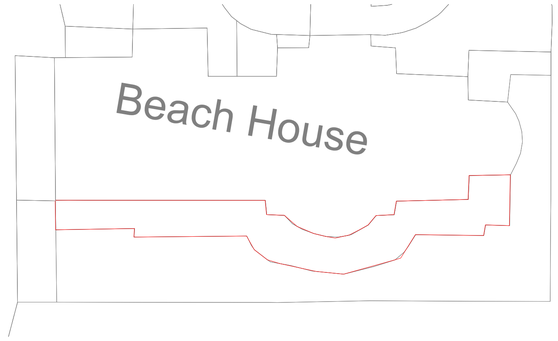


SCALE BAR 1:50

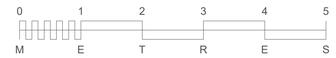


SCALE BAR 1:500



TERRACE AS PROPOSED - PLAN (1:50)

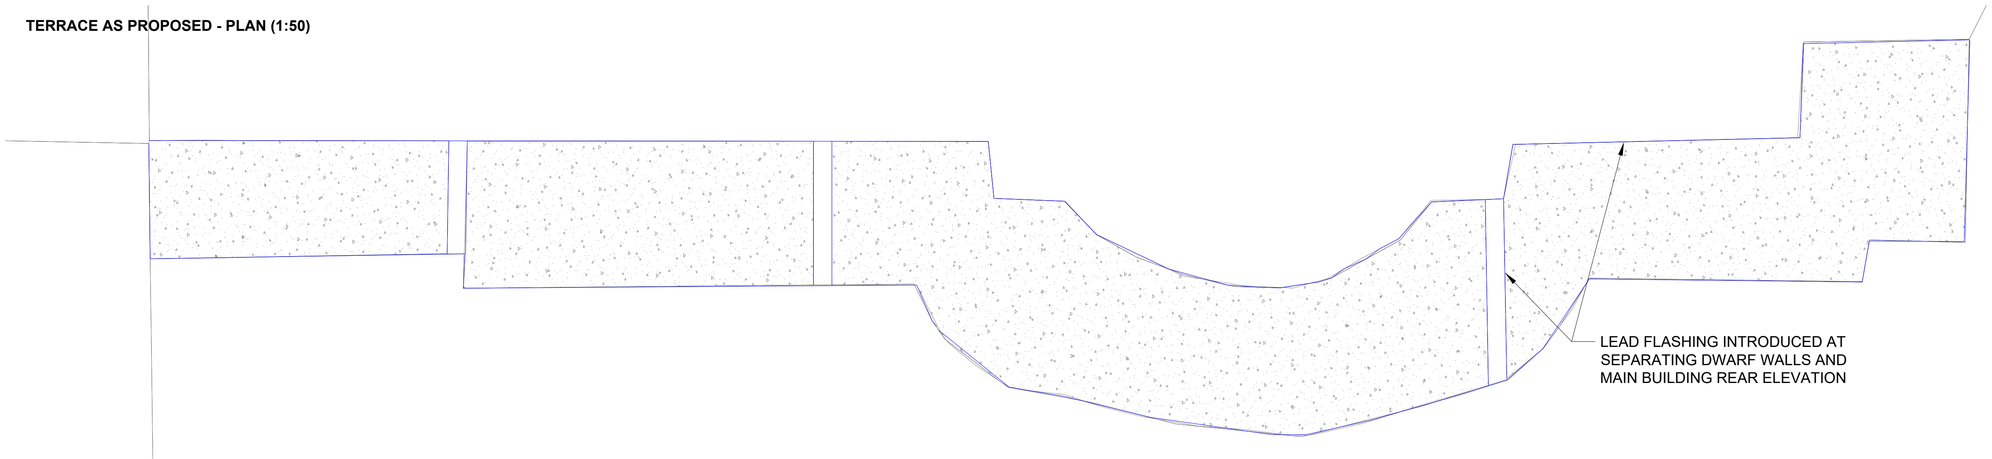

ASPHALT/RENDER FLASHING DETAIL - AS PROPOSED (1:5)

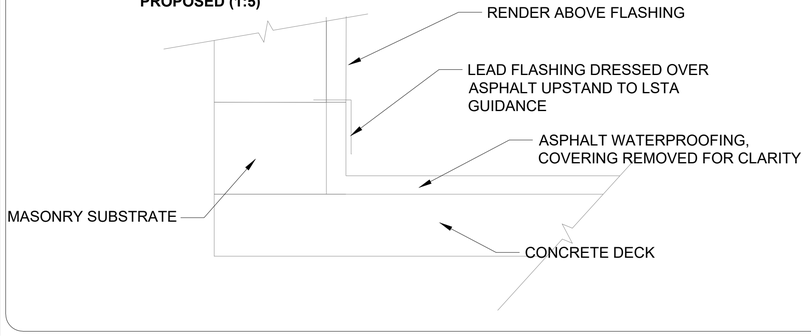

© Crown Copyright and database right (2023). Ordnance Survey 1000024321 & 100018824

NOTES:

1. DO NOT SCALE FROM THIS DRAWING, EXCEPT FOR PLANNING.
2. ALL DIMENSIONS ARE IN MILLIMETRES / METRES UNLESS STATED OTHERWISE.

NORTH

PROPOSED NEW FLASHINGS

Rev	Description	By	Date
B	ISSUED FOR PLANNING	WD	2.11.26
A	ISSUED TO CLIENT FOR COMMENT	WD	30.10.26

AMENDMENTS

Drawing Status:
FOR PLANNING

EarlKendrick
Project & Building Consultancy

Earl Kendrick
EK South
FOUNDRY
Ellen Street, Hove, BN3 3LNB

Property Title:
BEACH HOUSE, BRIGHTON ROAD, WORTHING

Drawing Title:
TERRACE PAVING - EXISTING AND PROPOSED

Scale @ A1:	Date:	
AS MARKED	**OCT 2026**	
UPRN:	Drawn By:	Checked By:
XXXX	**WD**	**MS**
Drawing No:		Rev:
EKA260278/WD/002		**-**