

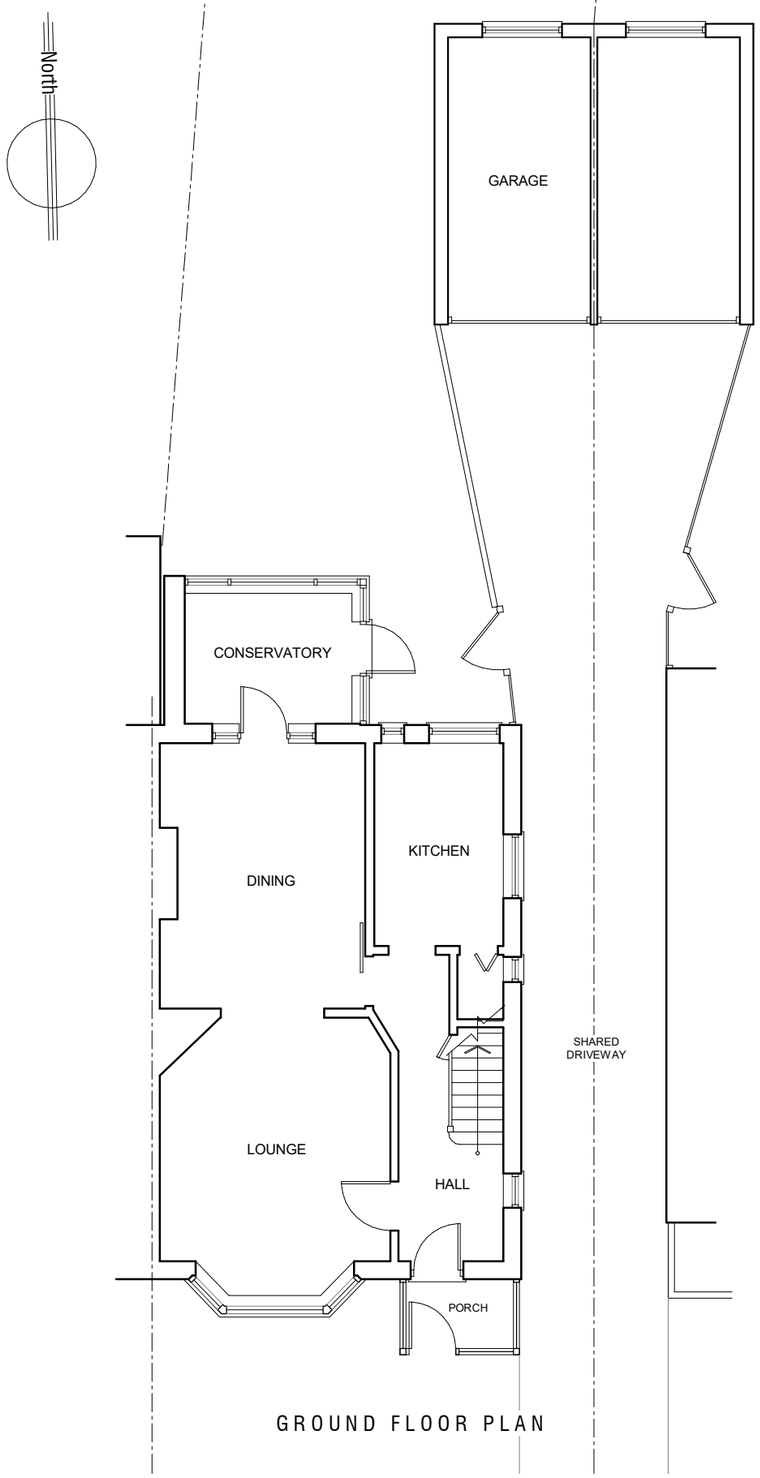


GROUND FLOOR PLAN

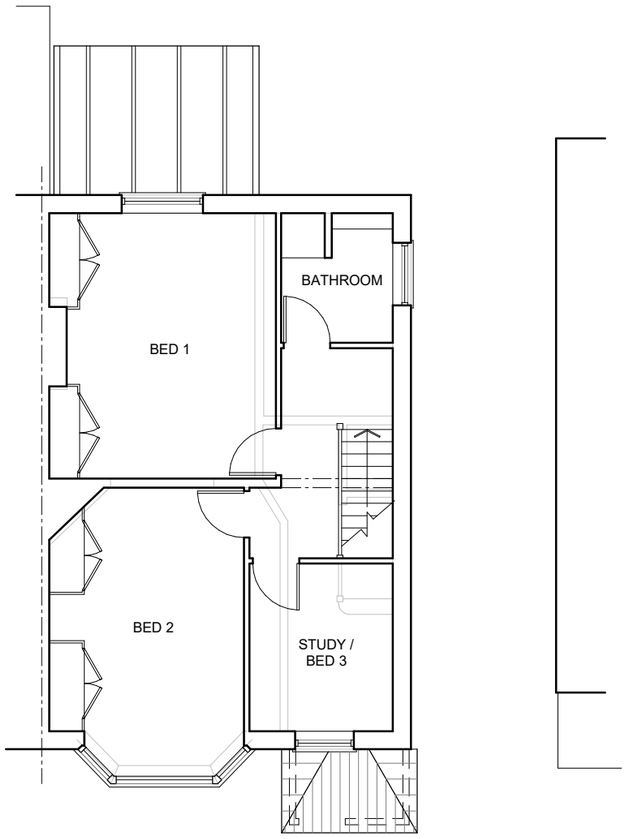

FIRST FLOOR PLAN

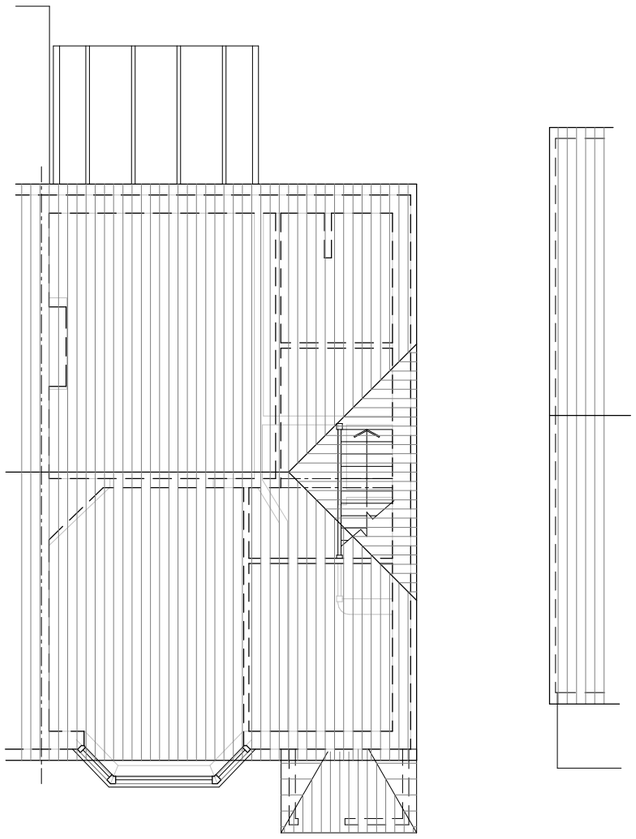

ROOF PLAN

REVISIONS DATE DESCRIPTION

0 1 2 3 4 5 metres 10

JOB NUMBER 948-25	JOB TITLE 257 OLD SHOREHAM ROAD			
CLIENT Mr & Mrs Hart				
DRAWING TITLE EXISTING FLOOR PLANS				
SCALE 1 : 100	DATE	DRAWN NJ	DRAWING NO. A100	REV.

JONES ARCHITECTS .co.uk
(01903) 814614
info@jonesarchitects.co.uk