

North

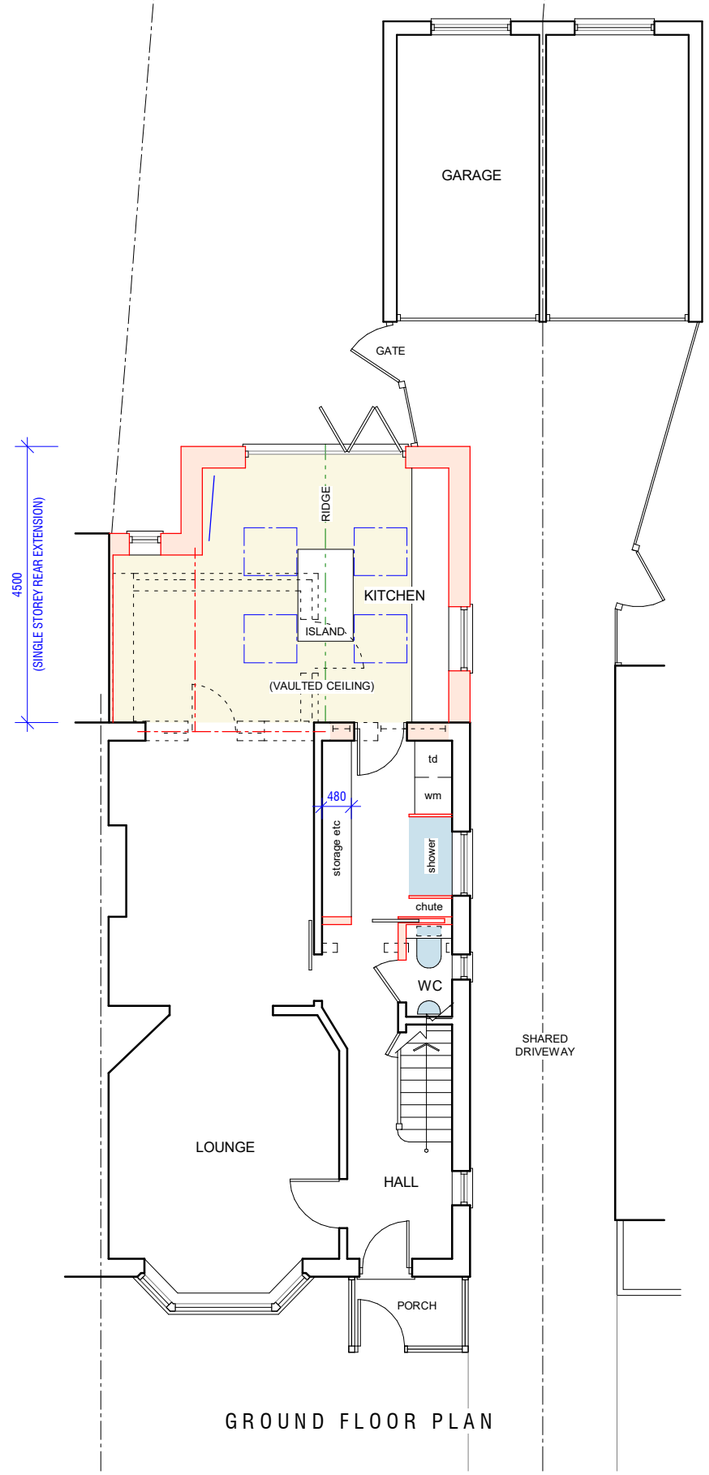

GROUND FLOOR PLAN

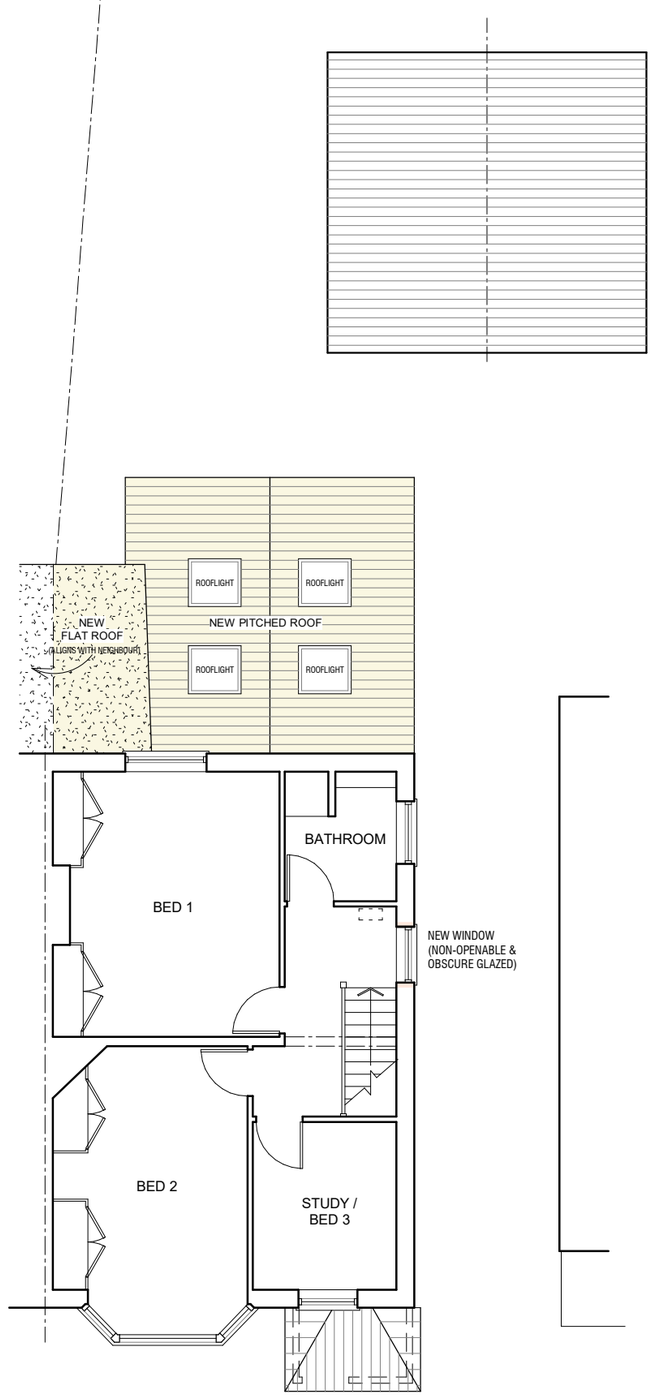

FIRST FLOOR PLAN

REVISIONS	DATE	DESCRIPTION
A	07/10/26	

0 1 2 3 4 5 metres 10

JOB NUMBER	948-25	JOB TITLE	257 OLD SHOREHAM ROAD		
CLIENT	Mr & Mrs Hart				
DRAWING TITLE	PROPOSED FLOOR PLANS				
SCALE	DATE	DRAWN	DRAWING NO.	REV.	
1 : 100		NJ	A110	A	

JONES ARCHITECTS . co . uk
(01903) 814614
info@jonesarchitects.co.uk