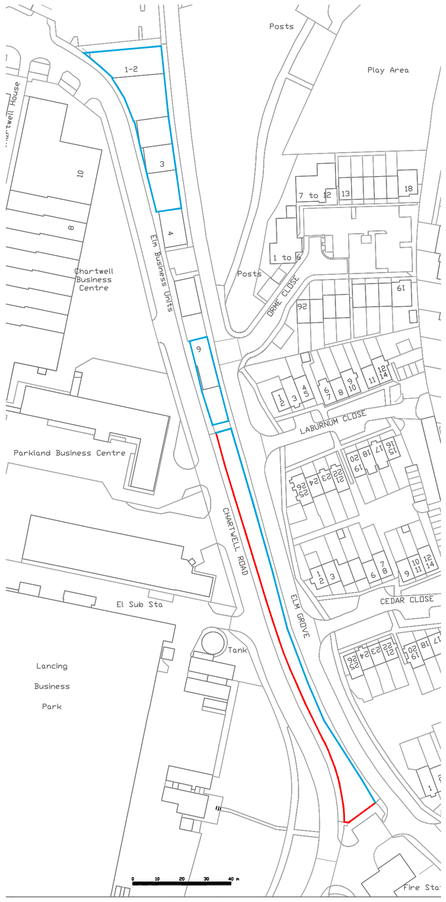

Location Plan
(1:1250)

NORTH

Block Plan
(1:500)

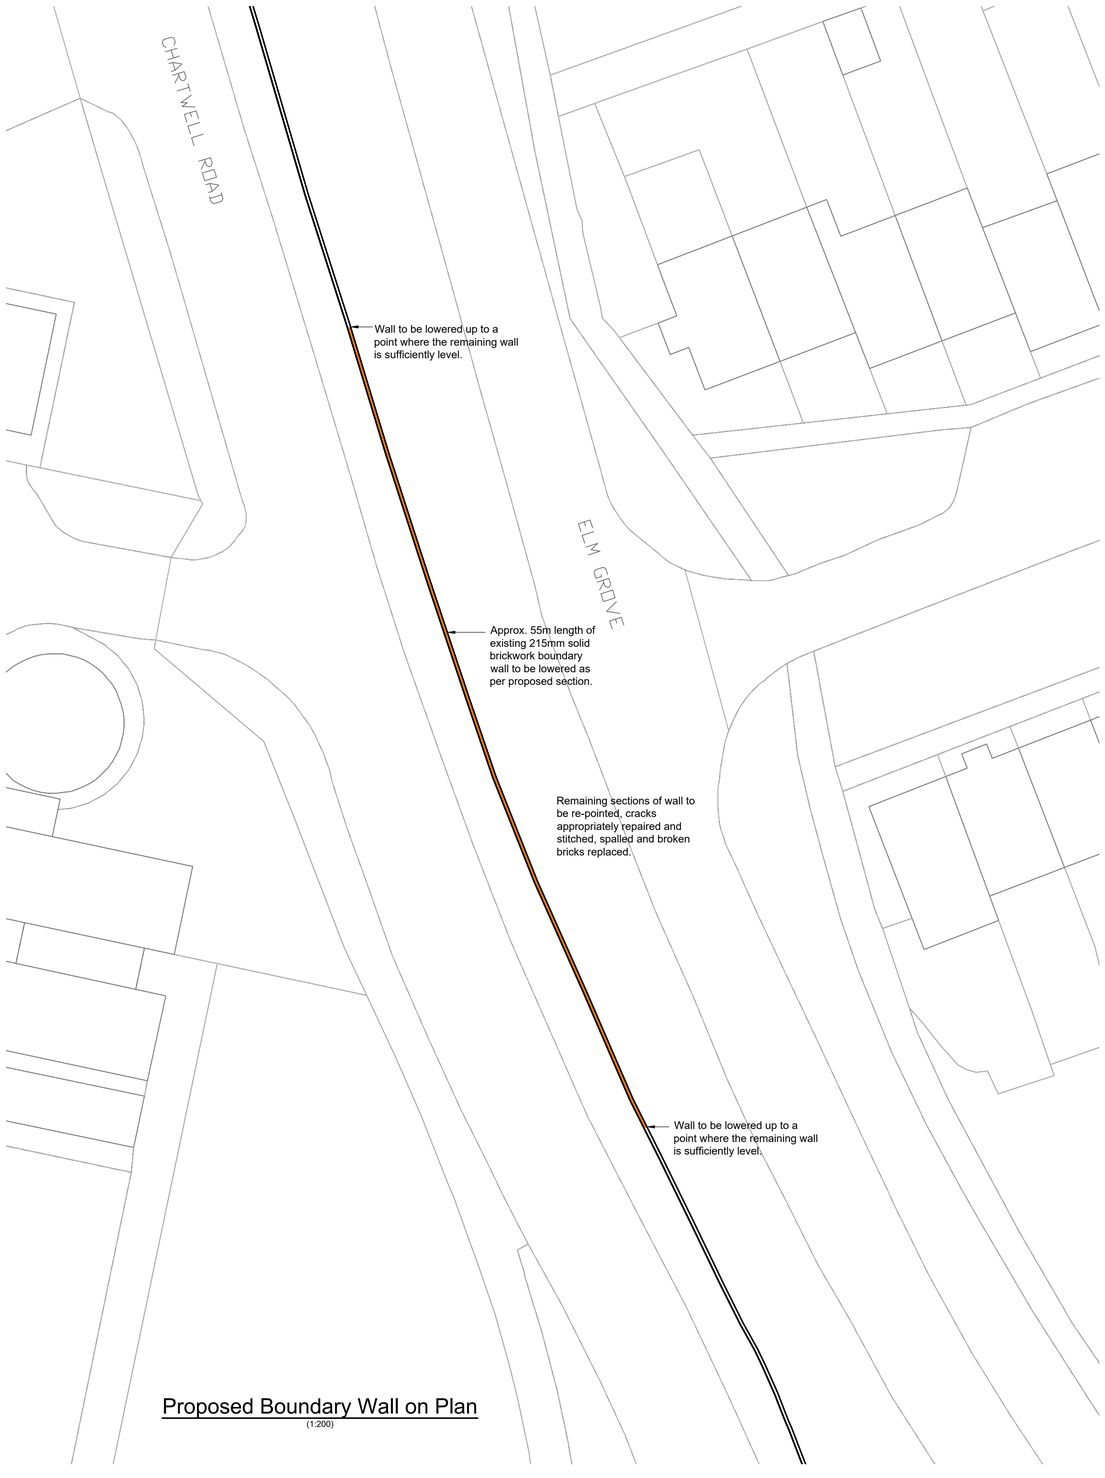

Proposed Boundary Wall on Plan
(1:200)

0 5.0m 10.0m 15.0m 25.0m
SCALE BAR (1:200)

0 10.0m 15.0m 25.0m 50.0m
SCALE BAR (1:500)

0 25.0m 50.0m 100.0m
SCALE BAR (1:1250)

Revision:	Date:	Description:
A	20.02.2023	Updated Location Plan

PHILIP GOACHER ASSOCIATES
Consulting Civil and Structural Engineers
Park House • 122A Newland Road • Worthing • West Sussex • BN11 1LB
TEL: 01903 217723 • EMAIL: mail@pgoacher.co.uk
www.pgoacher.co.uk

Scale(s): @A1
Date: DEC'22
Engineer: SG
Checked: --

Moveglade Ltd c/o B Walker
Land at Chartwell Road
Lancing Business Park

Project No: 22472
Drawing No: 001
Revision: A