
0 10 20 30 40 50m

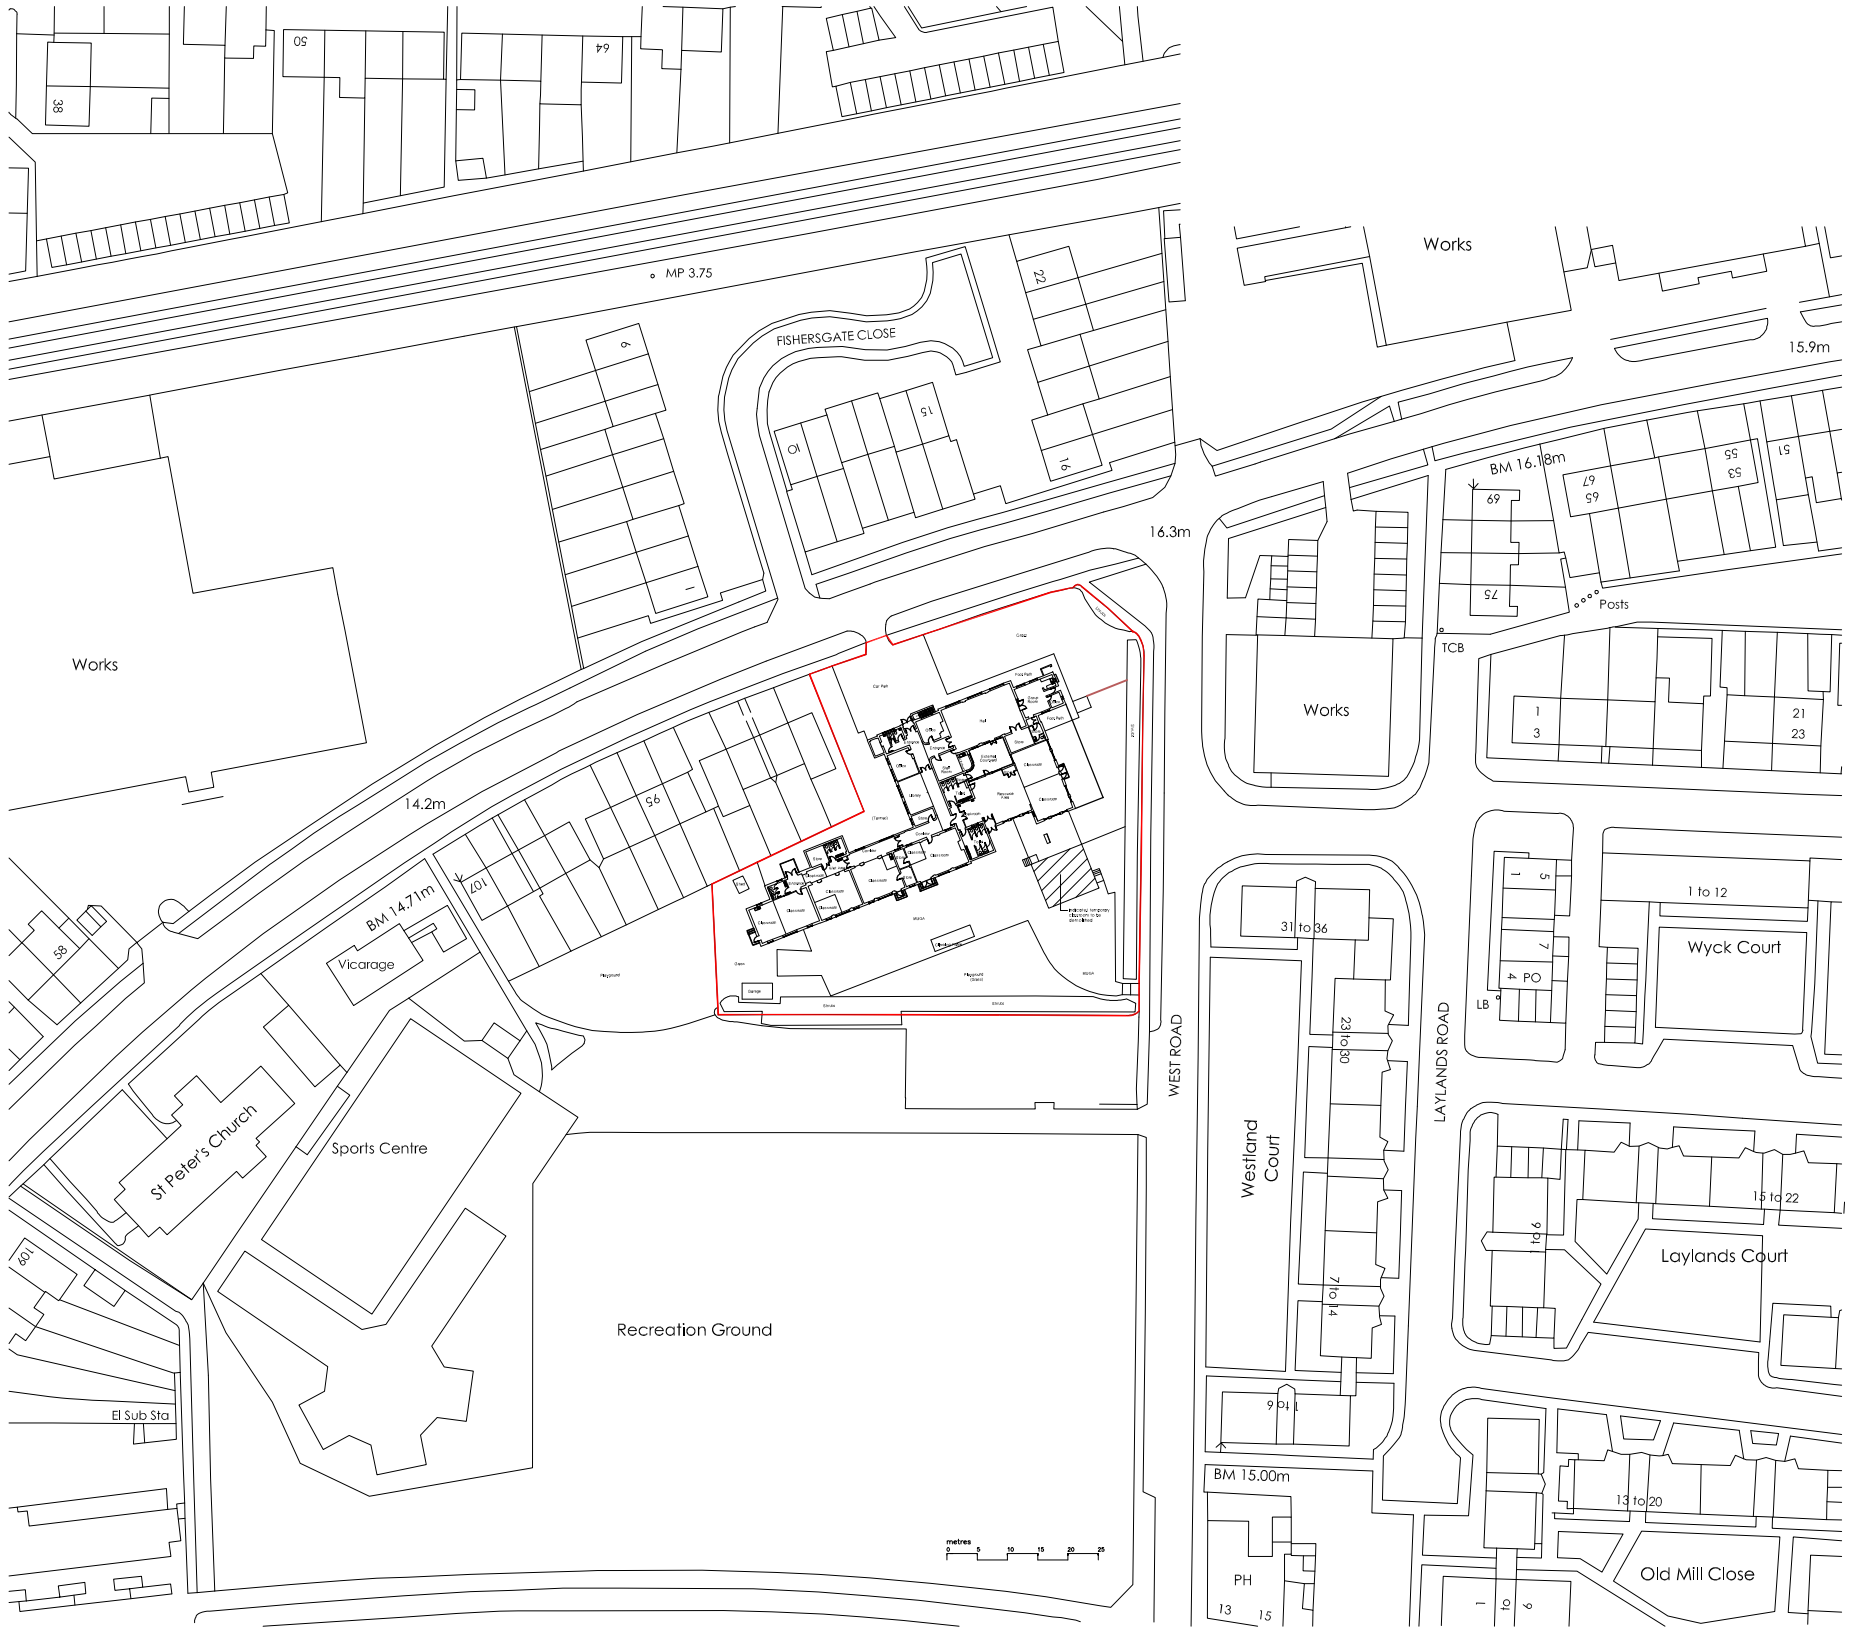

Amendments

*

N

DO NOT SCALE FROM THIS DRAWING

brodie plant goddard

BUILDING SURVEYING
ARCHITECTURE
PROJECT MANAGEMENT
QUANTITY SURVEYING

Holmbury House, Dorking Business Park
Station Road, Dorking, Surrey, RH4 1HJ
T 01306 887070
F 01306 876716
admin@bpg.co.uk
www.bpg.co.uk

Project
EASTBROOK PRIMARY SCHOOL

Client
WEST SUSSEX COUNTY COUNCIL

	Date
	MARCH.10
Drawn: CW	Checked: RM
Scale: 1:1250 @ A3	For: PLANNING

Title
SITE LOCATION PLAN

Drawing No.	Rev
3252/PL 01	*