Work to indicated dimensions only. All dimensions to be confirmed on site. This drawing is to be read in conjunction with other drawings in this series and all relevant consultants drawings and documentation where applicable. This drawing has been produced for the specific client and project identified below and is not intended for use by any other person or for any other purpose other than indicated on this drawing. Please report any discrepancy on this drawing to HADAI for clarification.

ADUR & WORTHING PLANNING SERVICES
PLAN AWDM/0453
DATE VALID 11 MAY 2016
AMENDMENT

Walls removed shown dotted
New walls shown in grey
New walls to be White sand cement render

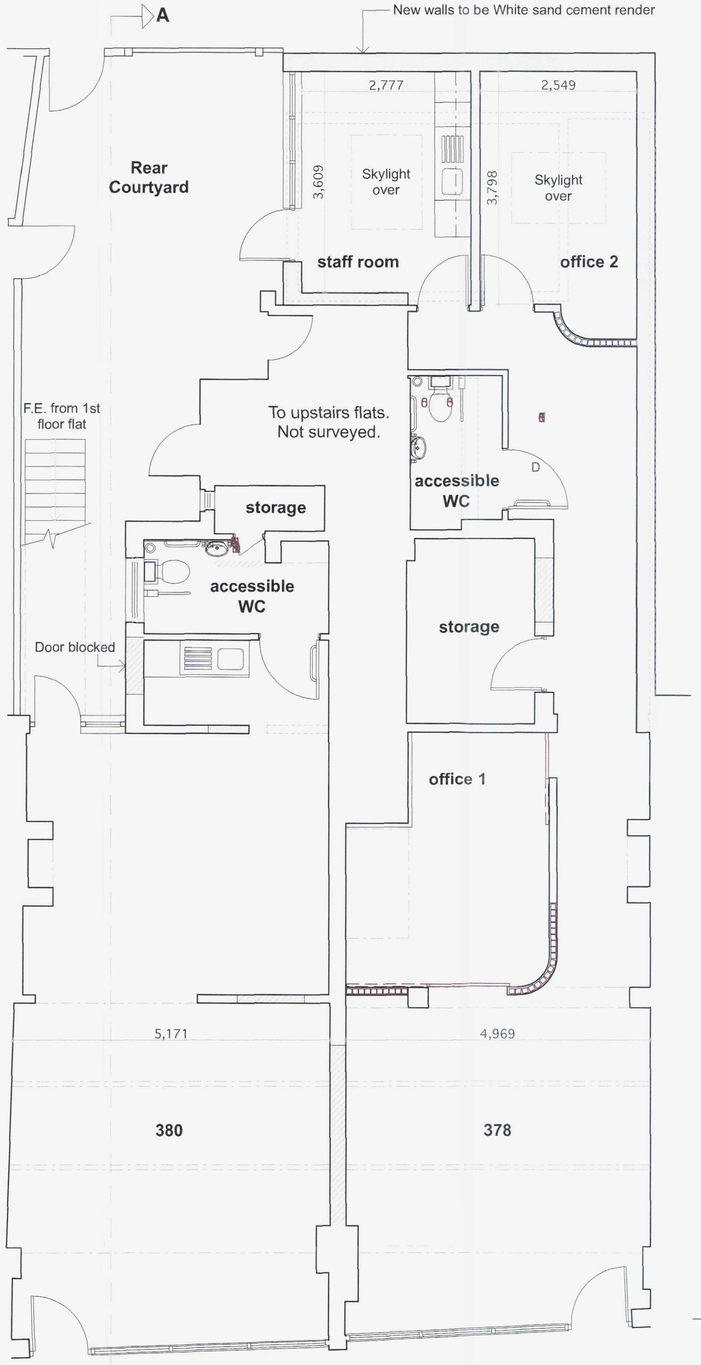

Ground Floor Plan as proposed

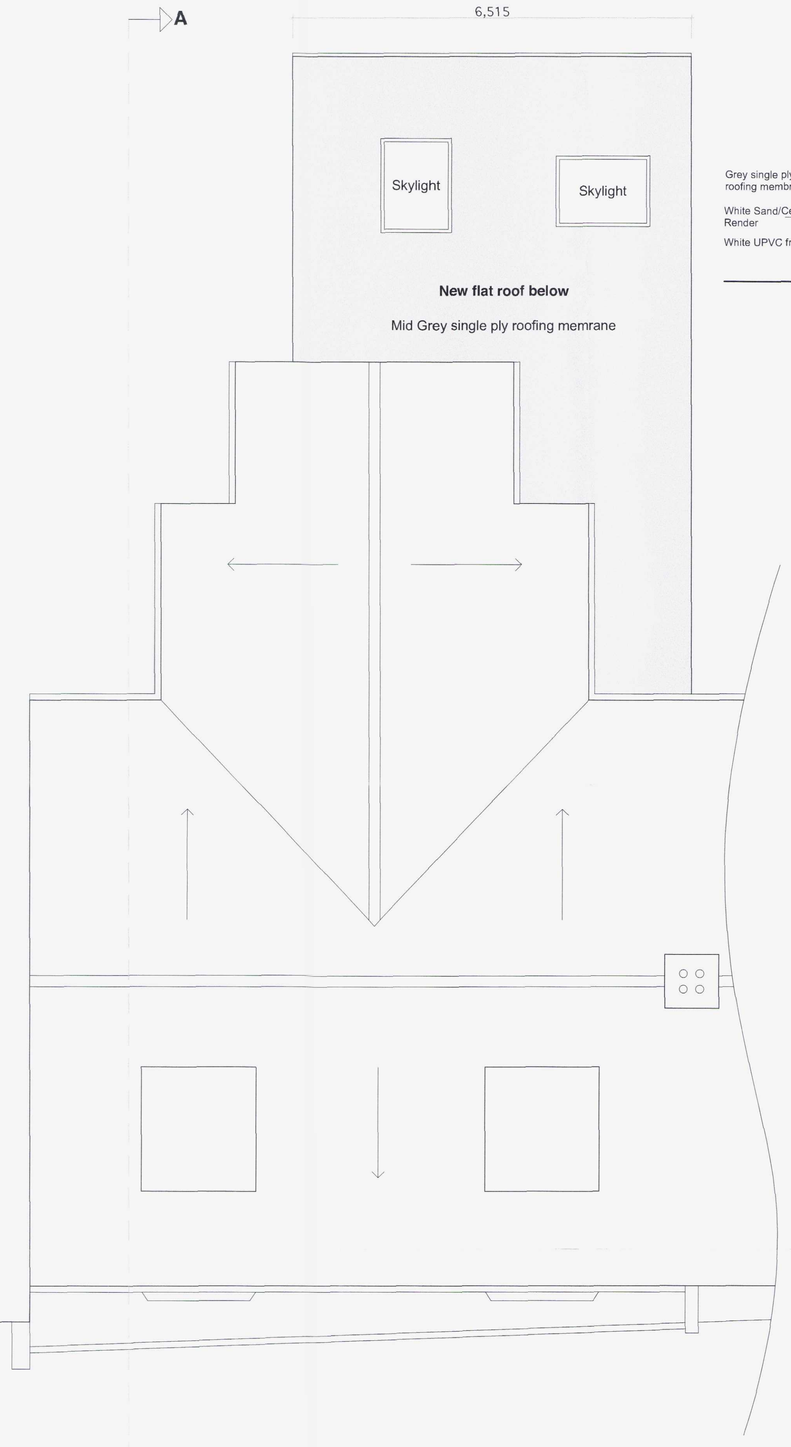

Roof Plan as proposed
(not surveyed)



Sectional Elevation A-A as proposed
Scale 1:100

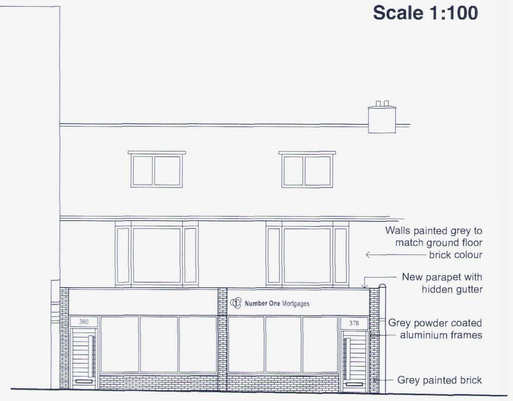

Front Elevation as proposed
Scale 1:100



Rear Elevation as proposed
Scale 1:100

Rev c: 11.05.16: Air Con removed
Rev b: 30.03.16: Scale bars added
Rev a: 24.03.16: Entrance door to No. 380 moved to the left and brick pier created

HADAI
Hove Architectural Design And Interiors
www.hadai.co.uk 07903 500 621 rachel@hadai.co.uk

Scheme: **378-380 Brighton Road, Shoreham**

Title: **Proposed Plans & Elevations**

Scale: **1:50 & 1:100 @A1** Drawn by: **RN** Drawing Number:

Date: **17.03.16** **PL1602-04c**

FOR PLANNING

Scale Bar 1:50
0 1 2 3 4 5

Scale Bar 1:100
0 1 2 3 4 5 6 7 8 9 10