THE HUNTINGDON HALL,
BUCKINGHAM ROAD, SHOREHAM BY SEA BN43 6WF

June 2023


Drawing Number 457/ A2/ 03C For Planning

Revision A: registration amendments 5 June 2023

Revision B: reduced footprint amendment 9 August 2023

Revision C: parking arrangement to remain as existing 10 August 2023

Proposed demolition of the existing Huntingdon Hall (part of the Shoreham Free Church) and ancillary Buildings and construction of a new Church Hall

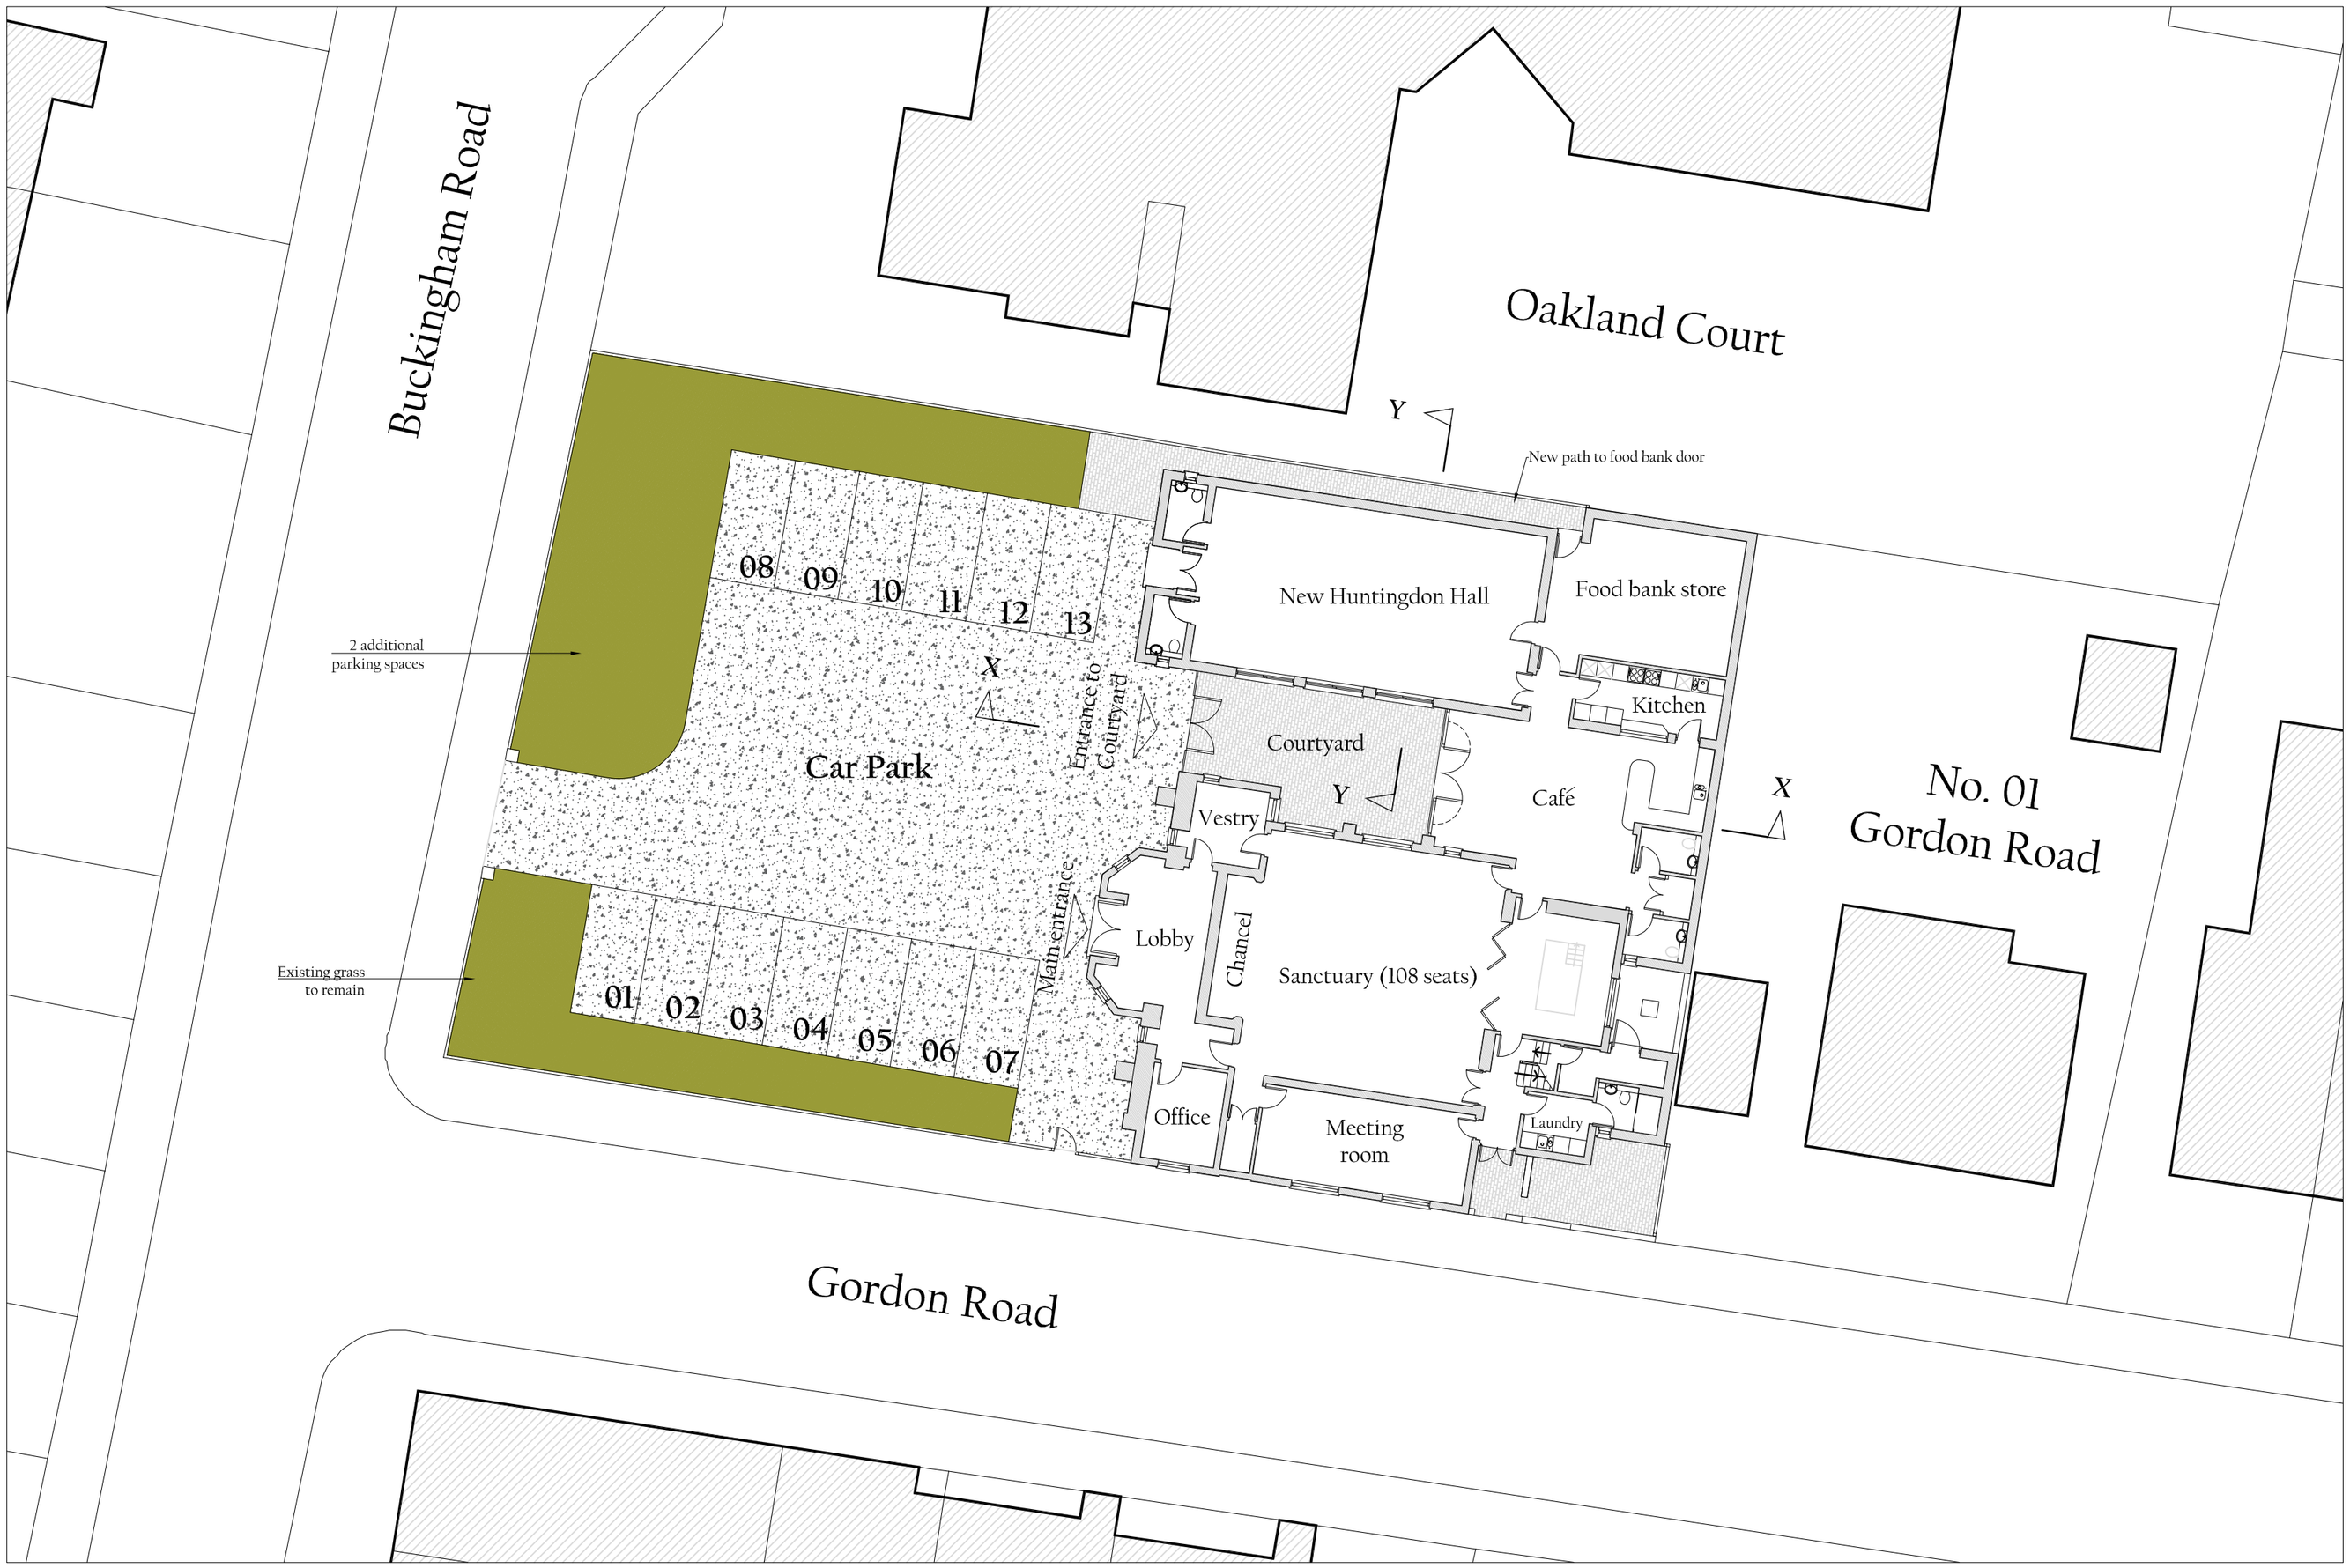

PROPOSED SITE PLAN 1:200

NB: Site plan is based on Ordnance Survey Information

0 5 10 15 20

SCALE BAR 1:200

JAMES BRECKELL : ARCHITECT : ARB : RIBA

Copyright JBA