THE HUNTINGDON HALL,
BUCKINGHAM ROAD, SHOREHAM BY SEA BN43 6WF

June 2023

Drawing Number 457/ A2/ 07B For Planning


Revision A: registration amendments 5 June 2023

Revision B: reduced footprint amendment 9 August 2023

Proposed demolition of the existing Huntingdon Hall (part of the Shoreham Free Church) and ancillary Buildings and construction of a new Church Hall



EXISTING (WEST FACING) SIDE ELEVATION 1:100

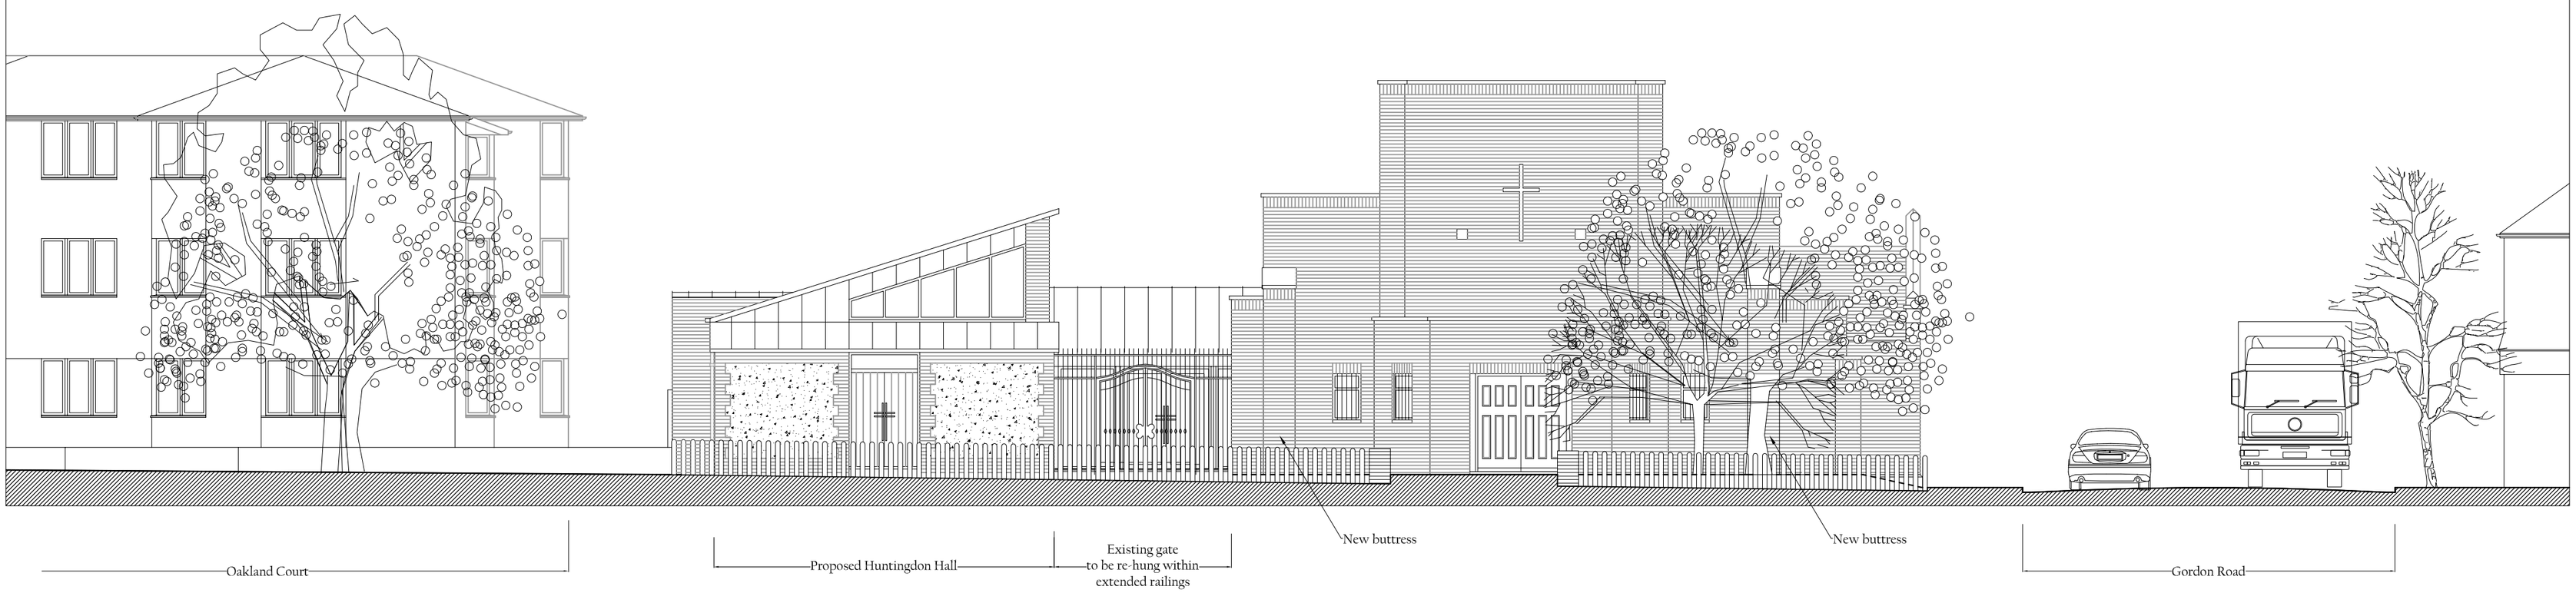

PROPOSED (WEST FACING) SIDE ELEVATION 1:100

0 1 2 3 4 5m 10m

SCALE BAR 1:100

JAMES BRECKELL : ARCHITECT : ARB : RIBA

Copyright JBA