amendments				
rev.	date	comment	auth.	chkd.
-	01.06.21	Issued for planning	ACB	GI
A	07.06.21	Amendment to spec.: 'permeable paving'	ACB	GI
B	15.07.21	Amendment to 1st floor extension	ACB	GI

0 1 2 3 4 5 6 7 8 9 10
scale in metres 1:50

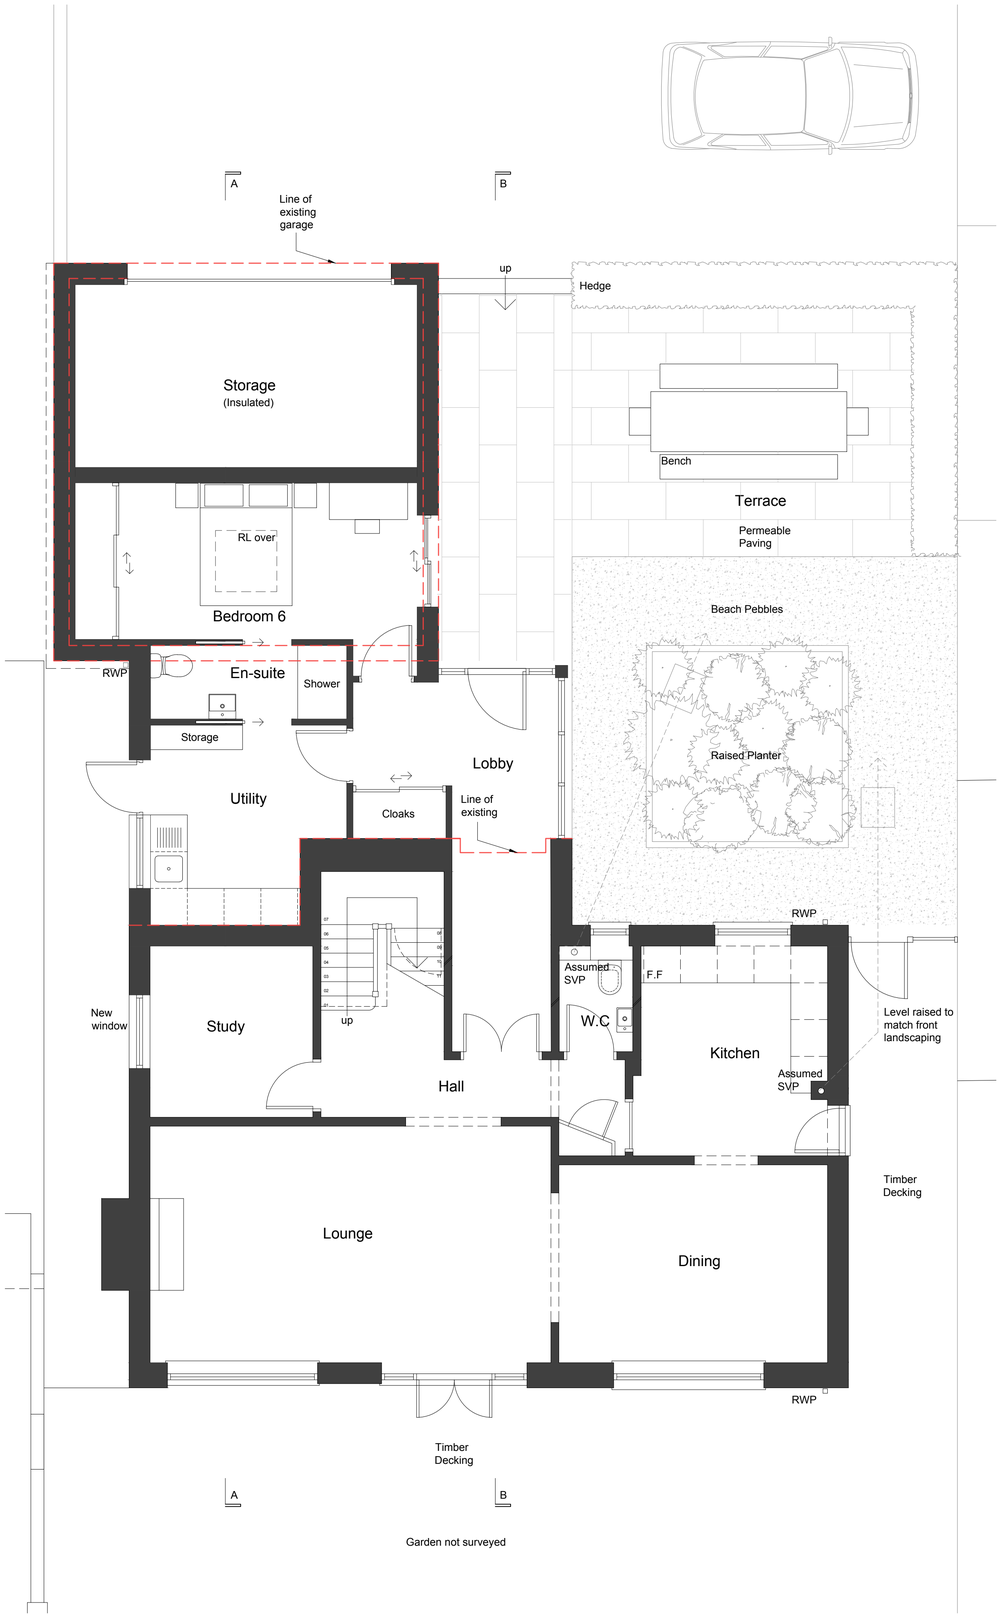

Ground Floor Plan 1:50

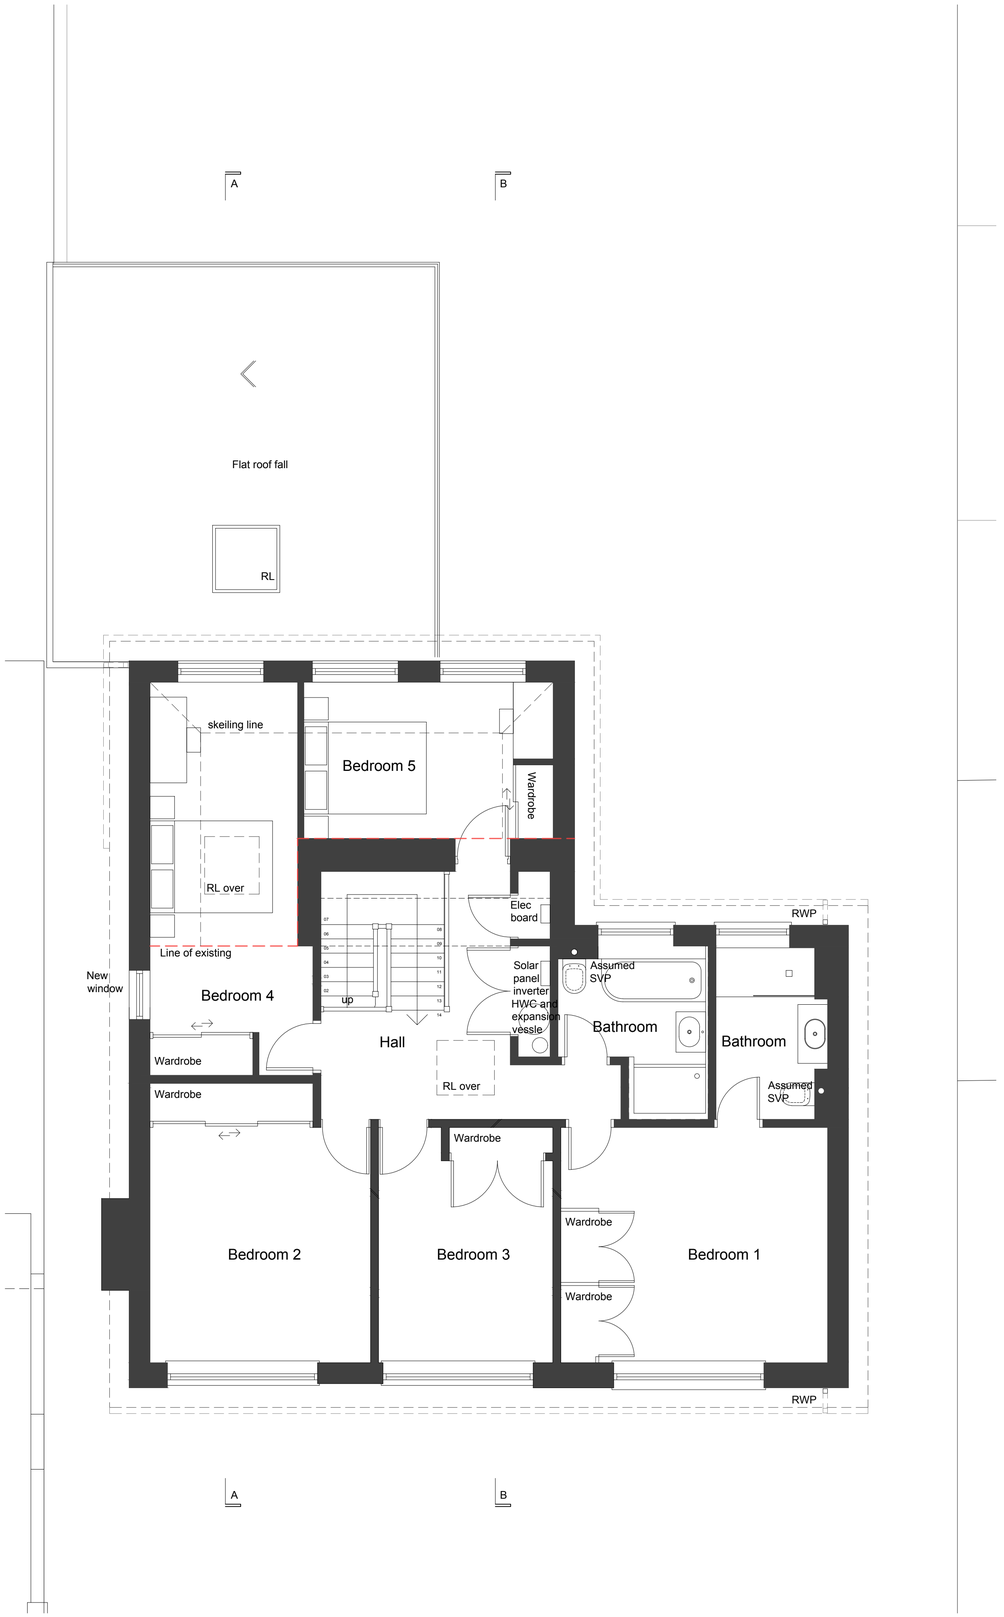

1st Floor Plan 1:50

0 2.5 5 7.5 10
scale in metres 1:100

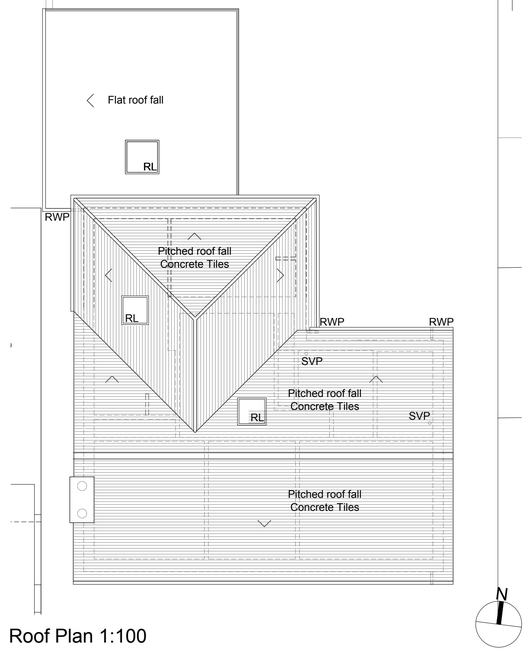

Roof Plan 1:100

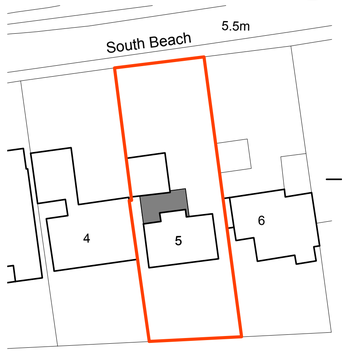

Block Plan 1:500

0 10 20 30 40
scale in metres 1:500

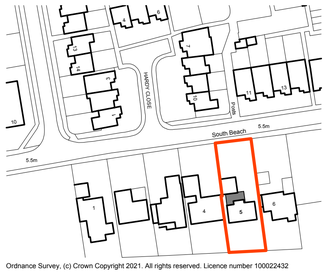

Ordnance Survey, (c) Crown Copyright 2021. All rights reserved. Licence number 100022432

Location Plan 1:1250

0 25 50 75 100
scale in metres 1:1250

client		drawing number	revision
Mr and Mrs Hughes		0626.PL.001	B
project		drawing title	
5 South Beach Shoreham By Sea BN43 5LY		Proposed Floor Plans Planning	
drawn by	checked by	riba work stage	date	scale/original sheet size
ACB	GI	2	July '21	1:50 / 1:100 @ A1

www.abir.co.uk studio@abirarchitects.co.uk
Unit 1, Beta House, St John's Road, Hove, BN3 2FX, United Kingdom
Hove +44 (0)1273 724 384
Company No 06877117 VAT No 971 4147 17

© ABIR Architects Ltd. Check all dimensions on site before work is undertaken. All goods, materials and workmanship to conform with current building regulations, BSS and COP's.

ABIR architects

RIBA Chartered Practice