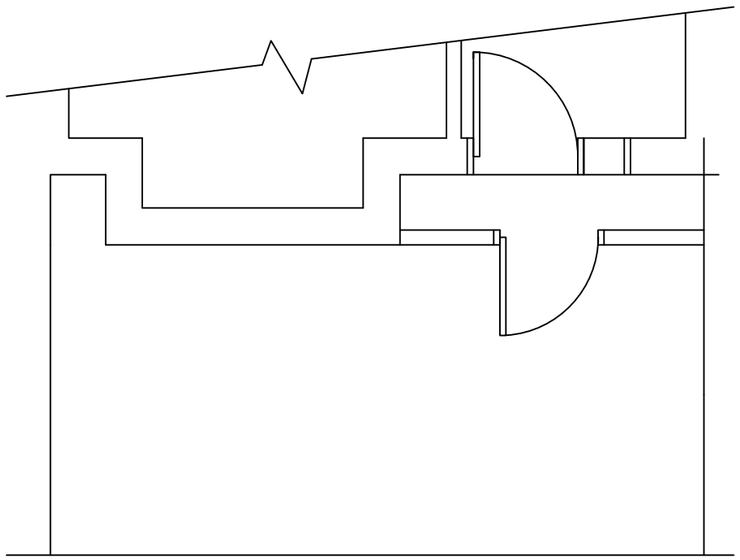

East Elevation - Existing

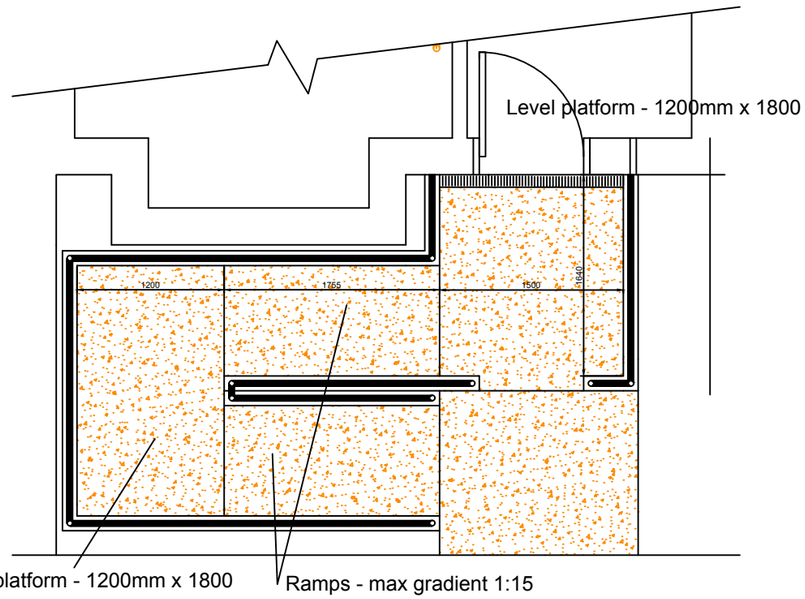

East Elevation - Proposed

0 50 100

Mrs Safya Ebad
16 St Richards Rd.
Southwick
BN41 1PA

Plan View

Scale: 1:50
Date: Sep/2018
Drawn: Mike Peckham

016/STR

/03

ADUR & WORTHING HOME IMPROVEMENT ASSISTANCE
ADUR & WORTHING COUNCILS
PORTLAND HOUSE
RICHMOND ROAD
WORTHING
BN11 1HS