2 Darren Lodge Buckingham Mews

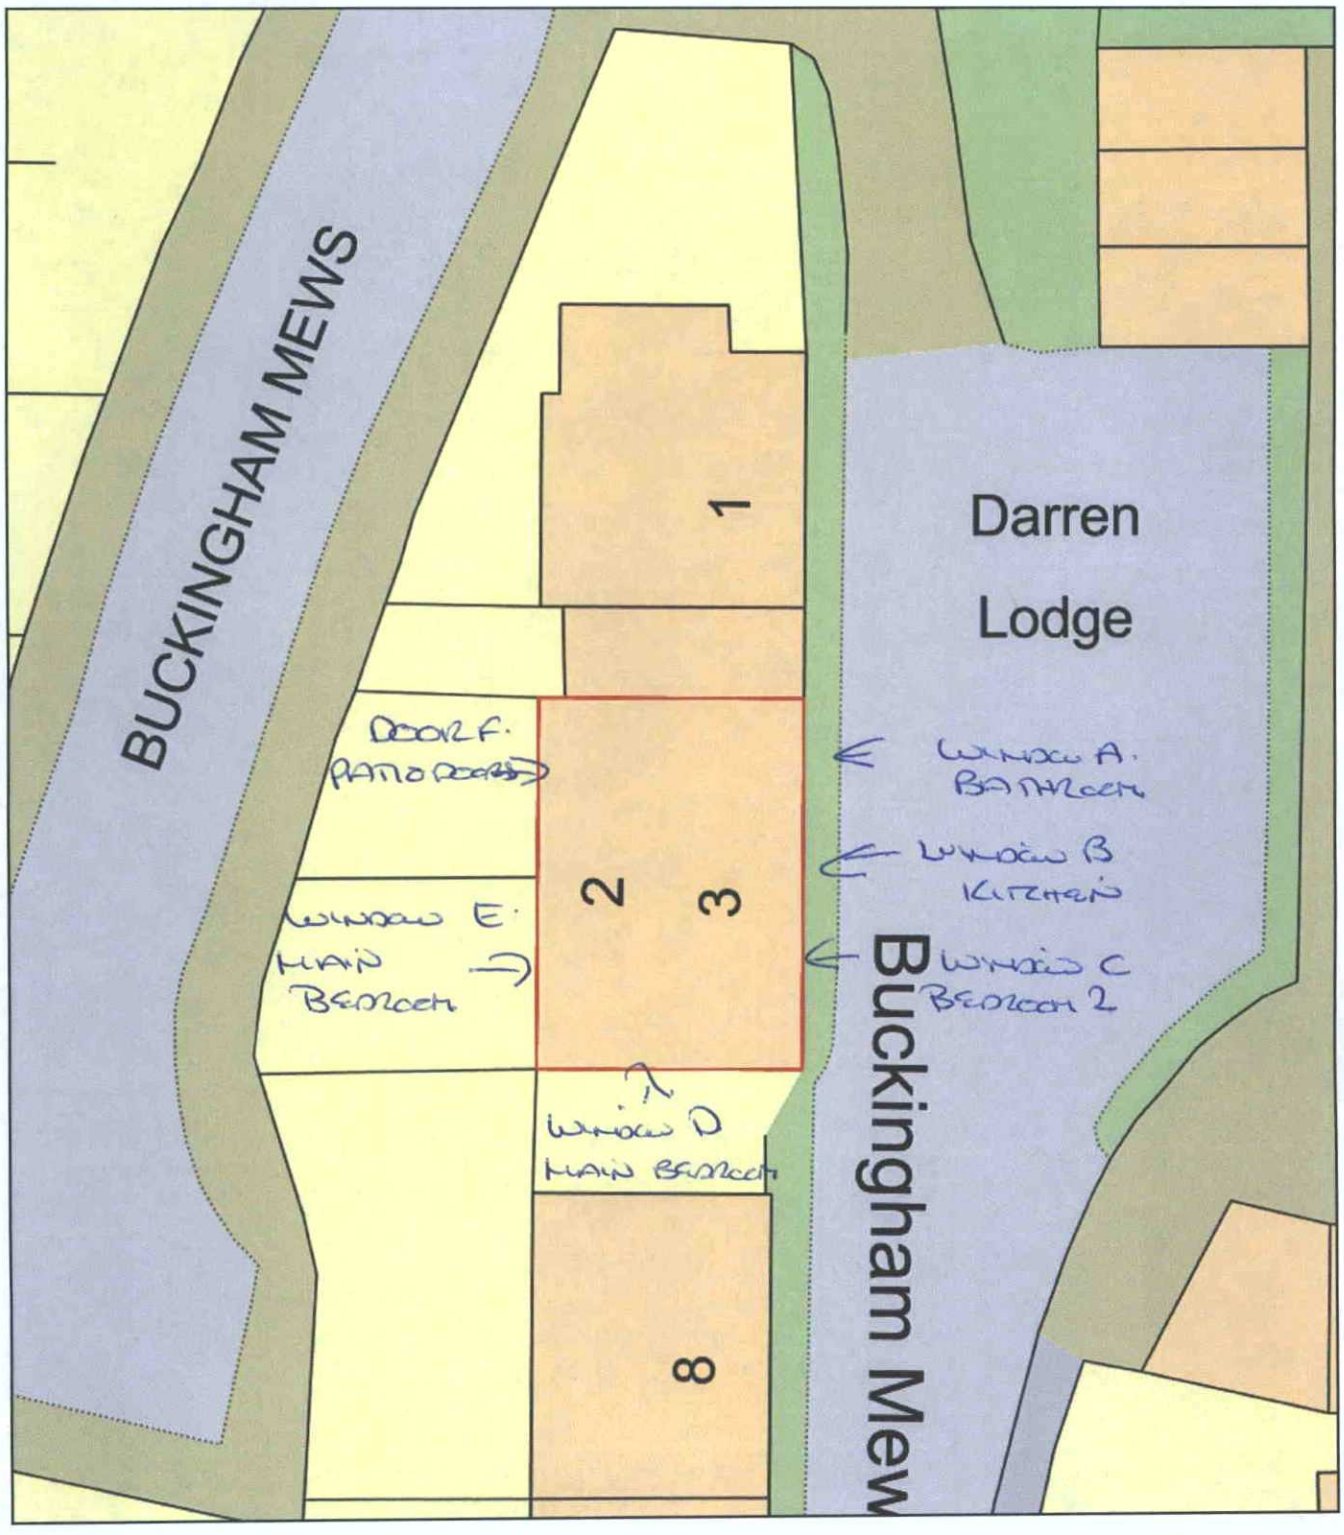

0 10
Metres

N

ReQuestaPlan

Plan Produced for: I&S Benn 1:200

Date Produced: 22 Aug 2018

Plan Reference Number: TQRQM18234150519752

Scale: 1:200 @ A4

ADUR & WORTHING
PLANNING SERVICES

PLAN	AWDM/ 1316/18
DATE VALID	- 4 SEP 2018

© Crown copyright, All rights reserved. 2018 Licence number 0100042766