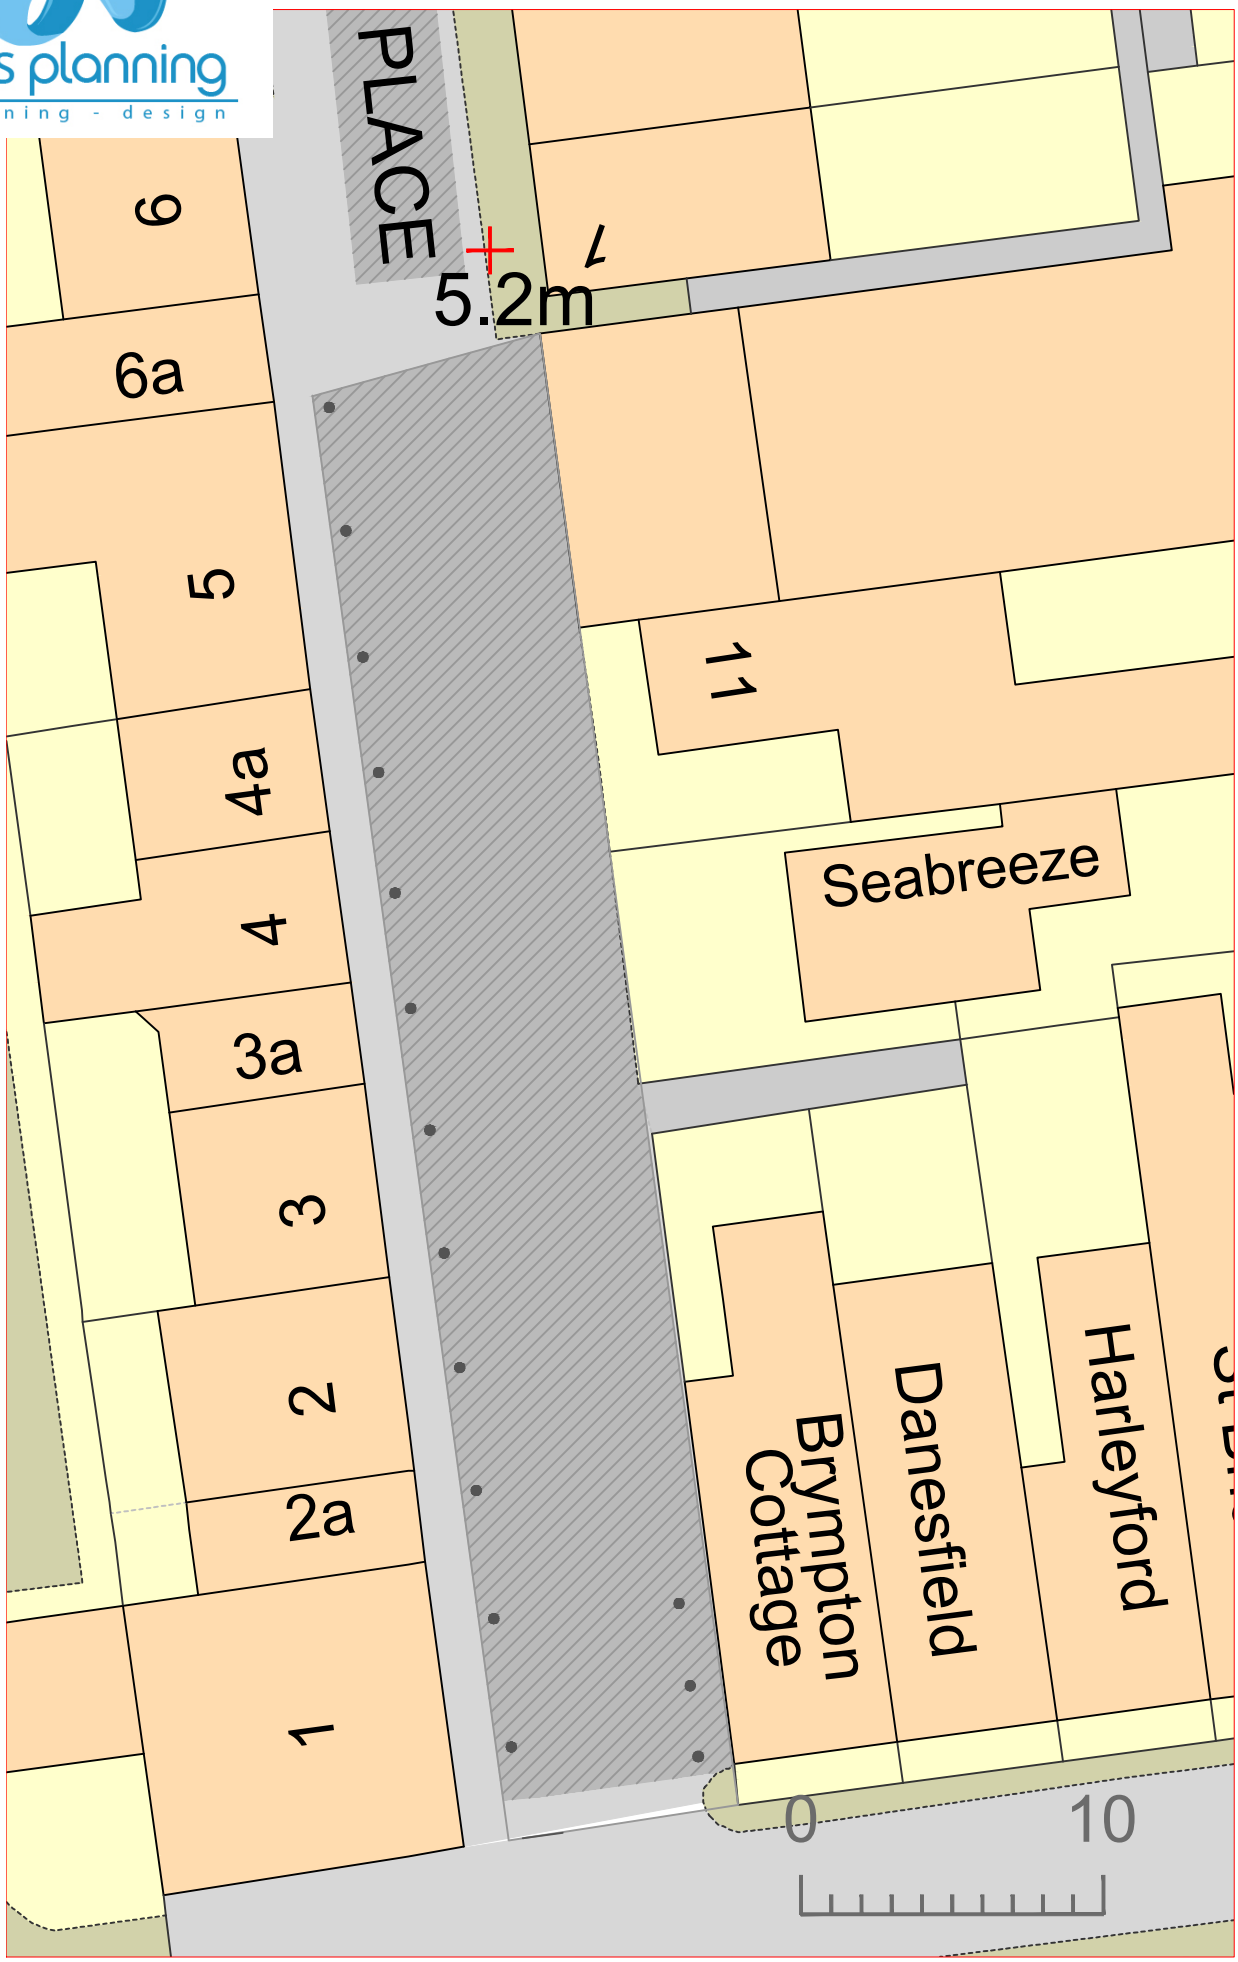


proposed resurfacing - 1-5 Heene Place, Worthing - proposed site plan - drawing no.126/2024/2ra - scale 1:250 @a4