
wps planning

planning - design

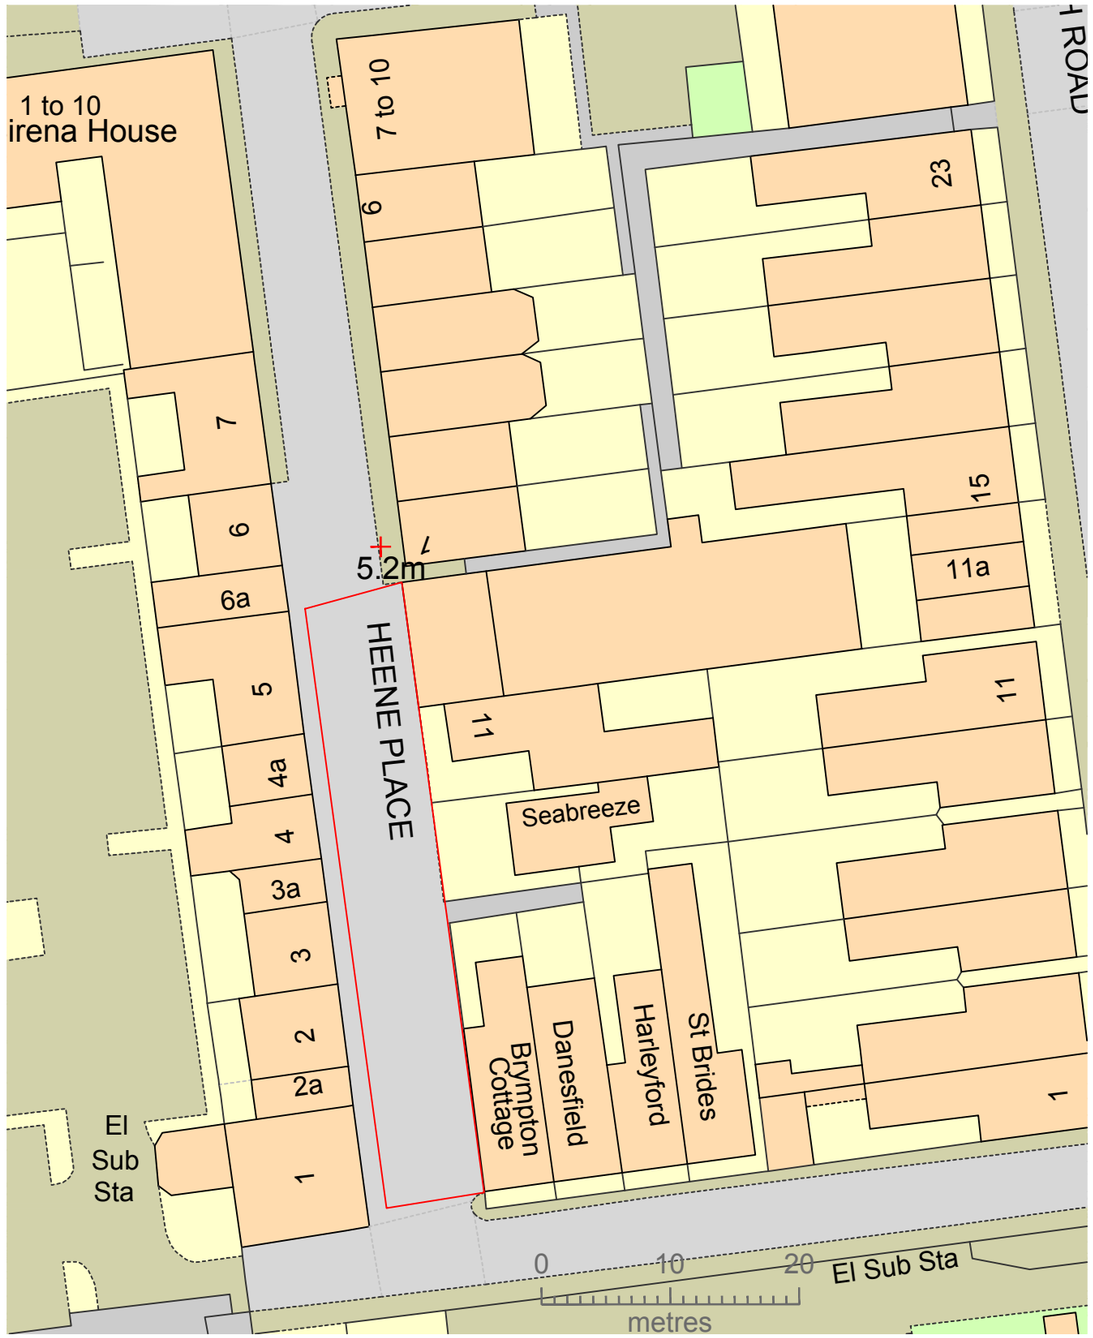



proposed resurfacing - 1-5 Heene Place, Worthing - site & location plan - drawing no.126/2024/1rb - scale 1:500 & 1:1250 @a3