
8 Wrasbury Gardens

Sketch Plan

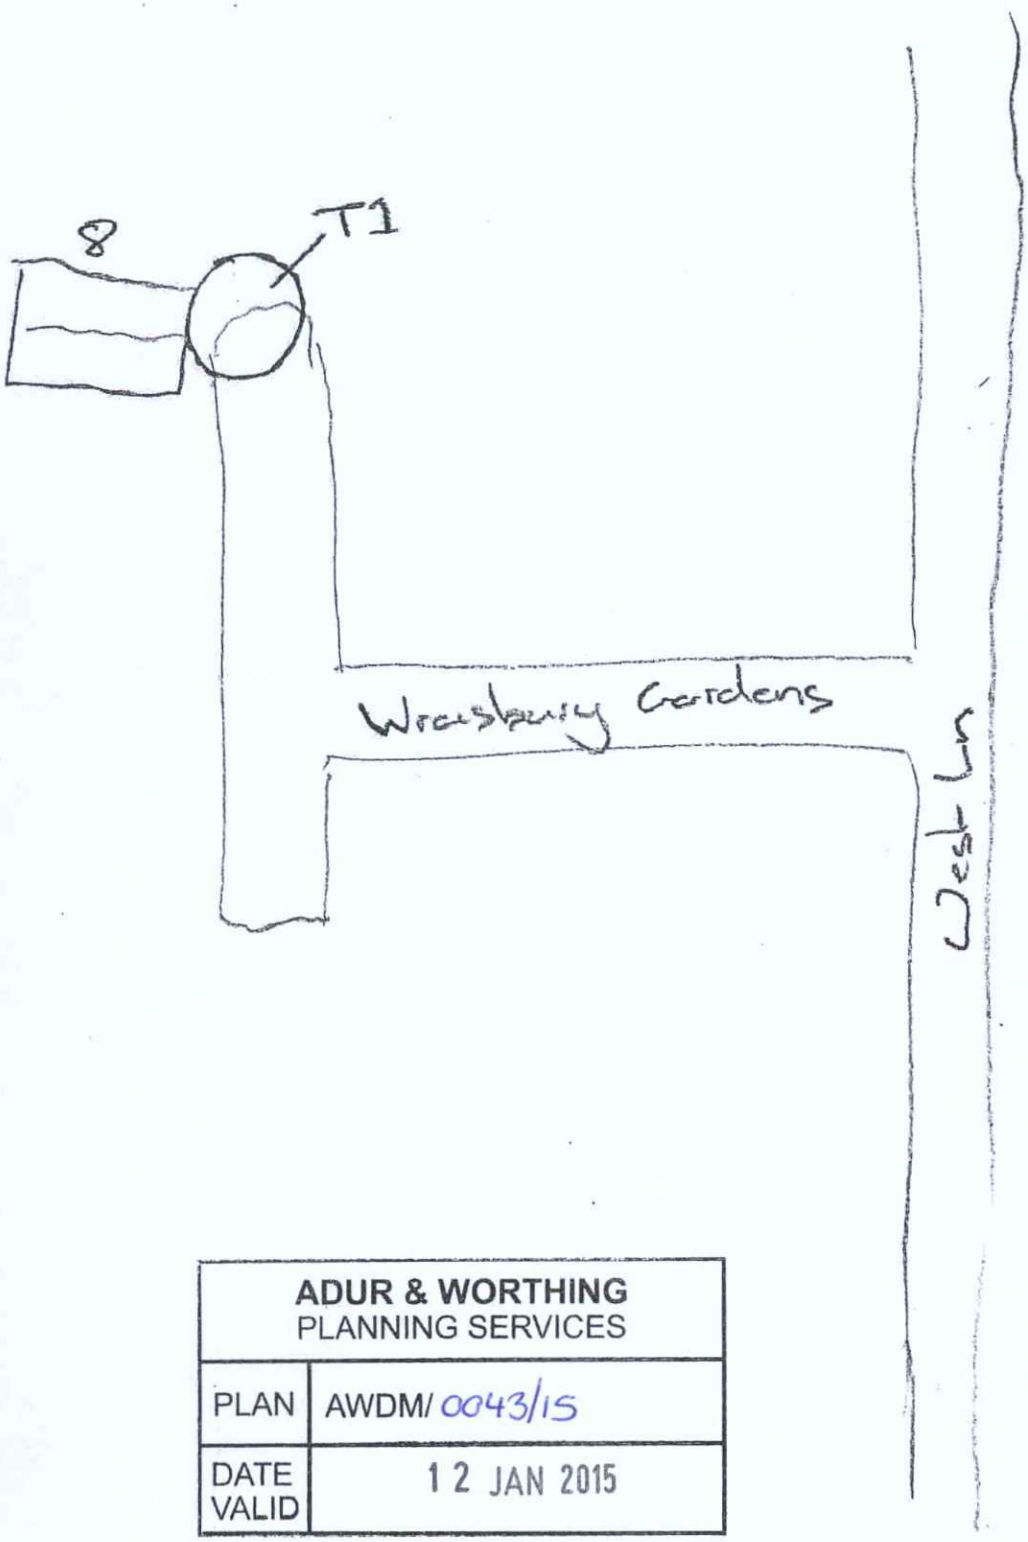

ADUR & WORTHING PLANNING SERVICES	
PLAN	AWDM/0043/15
DATE VALID	12 JAN 2015