

EXISTING DRAWINGS


ADUR & WORTHING
PLANNING SERVICES
PLAN AWDM/ 1376/14
DATE VALID 30 SEP 2014

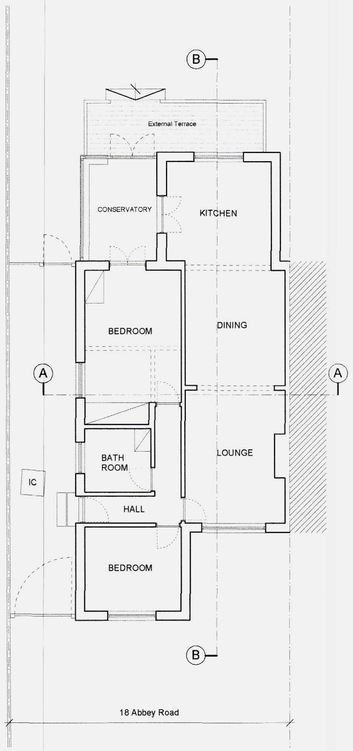


1 EXISTING GROUND FLOOR PLAN
Scale 1:100

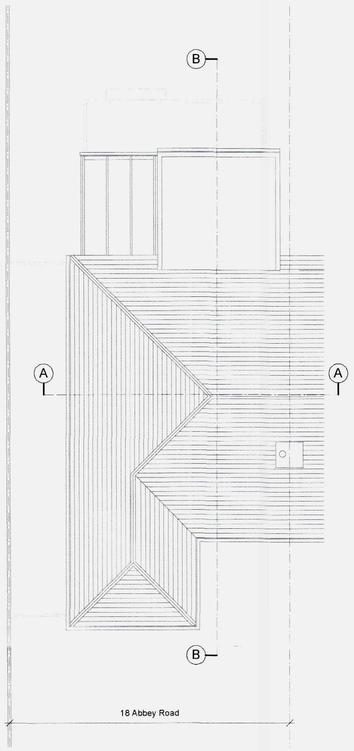

2 EXISTING ROOF PLAN
Scale 1:100

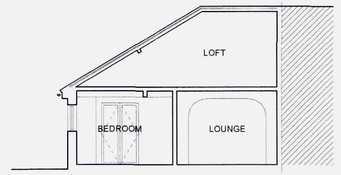

3 EXISTING SECTION A-A
Scale: 1:100

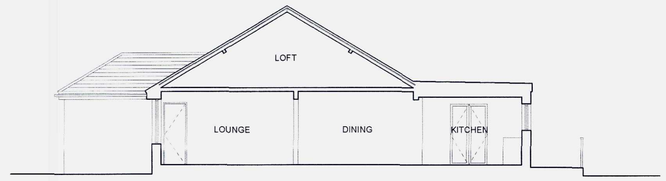

4 EXISTING SECTION B-B
Scale: 1:100



5 EXISTING REAR ELEVATION
Scale: 1:100



6 EXISTING SIDE ELEVATION
Scale: 1:100



7 EXISTING FRONT ELEVATION
Scale: 1:100

SCALE BAR @ 1 : 100
0m 1 2 3 4 5 6 7 8 9 10

dh:design_ architectural design consultancy

Job Name: Proposed roof extension to 18 Abbey Road, Sompting

Status: CERIFICATE OF LAWFULNESS
Drawing Title: Existing plans, elevations and sections
Date: 24.09.14
Scale: 1:100 @ A1
Job No: 082
Drawing Number: L-002

© All rights reserved - Do not scale off drawing
All dimensions to be checked on site