

PROPOSED DRAWINGS


ADUR & WORTHING
PLANNING SERVICES
PLAN AWDM/ 1376/14
DATE VALID 30 SEP 2014

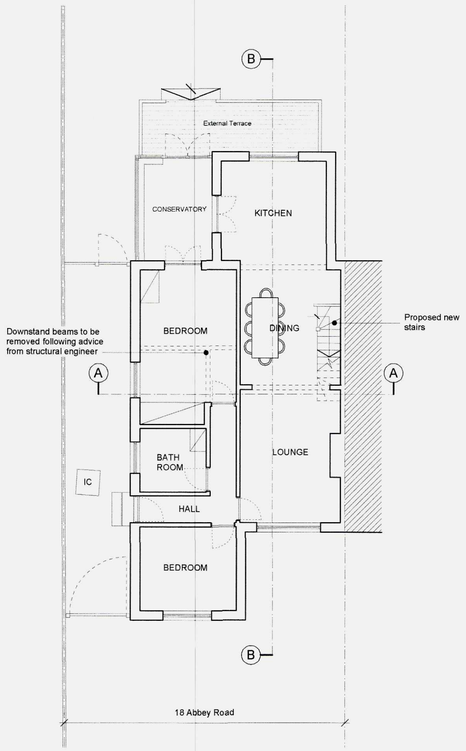


8 PROPOSED GROUND FLOOR PLAN
Scale 1:100

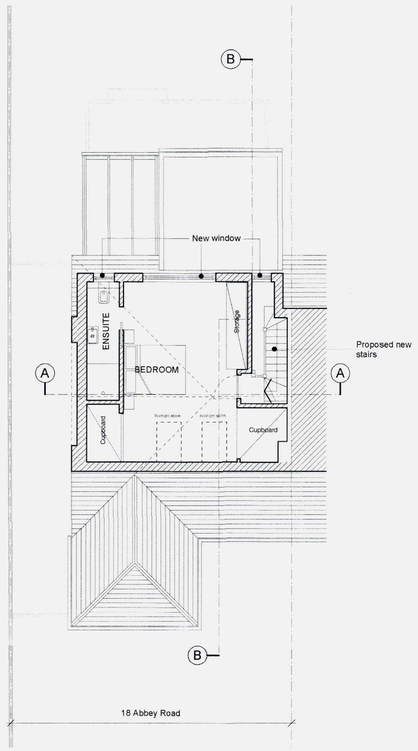


9 PROPOSED LOFT PLAN
Scale 1:100

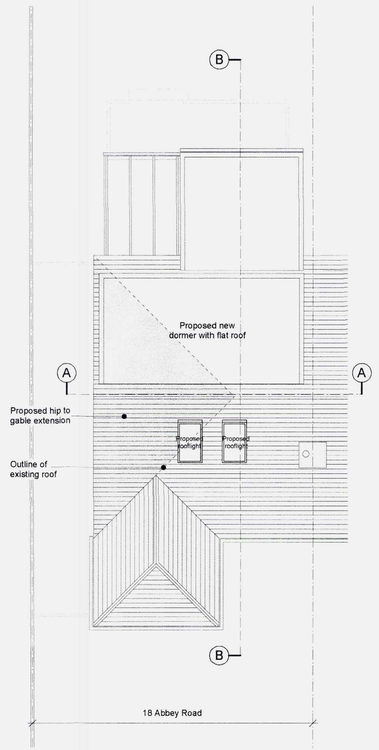


10 PROPOSED ROOF PLAN
Scale 1:100

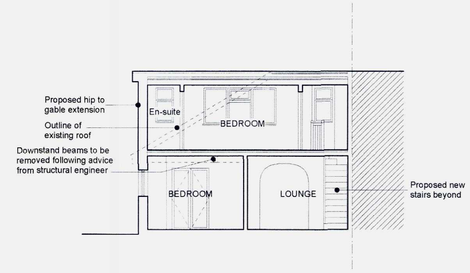


11 PROPOSED SECTION A-A
Scale: 1:100

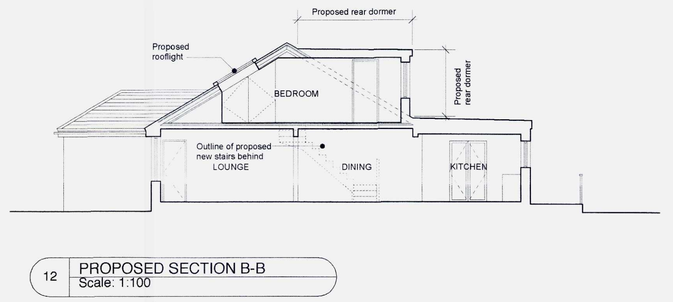


12 PROPOSED SECTION B-B
Scale: 1:100

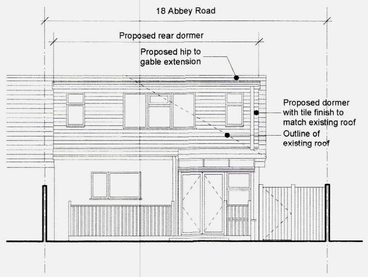

13 PROPOSED REAR ELEVATION
Scale: 1:100

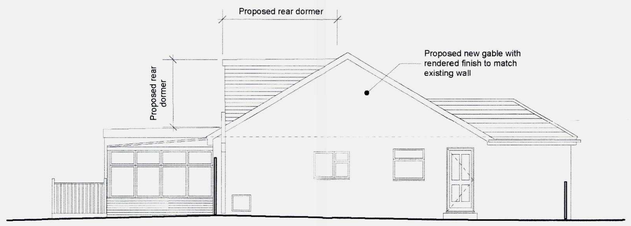

14 PROPOSED SIDE ELEVATION
Scale: 1:100

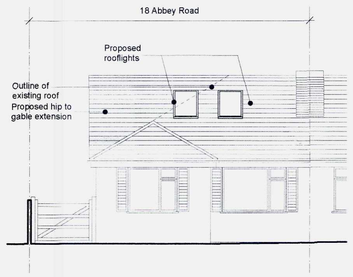

15 PROPOSED FRONT ELEVATION
Scale: 1:100

Proposed new walls

SCALE BAR @ 1 : 1 0 0
0m 1 2 3 4 5 6 7 8 9 10

d h : d e s i g n _ architectural design consultancy

Job Name: **Proposed roof extension to 18 Abbey Road, Sompting**

Status: **CERTIFICATE OF LAWFULNESS**

Drawing Title: **Proposed plans, elevations and sections**

Date: **23.09.14**

Scale: **1:100 @ A1**

Job Ref: **082**

© All rights reserved - Do not scale off drawing
All dimensions to be checked on site

Drawing Number: **L-003**