ADUR & WORTHING
PLANNING SERVICES

PLAN	AWDM/ 1023/16
~~DATE VALID~~	Dec: 13/9/16

ADDITIONAL

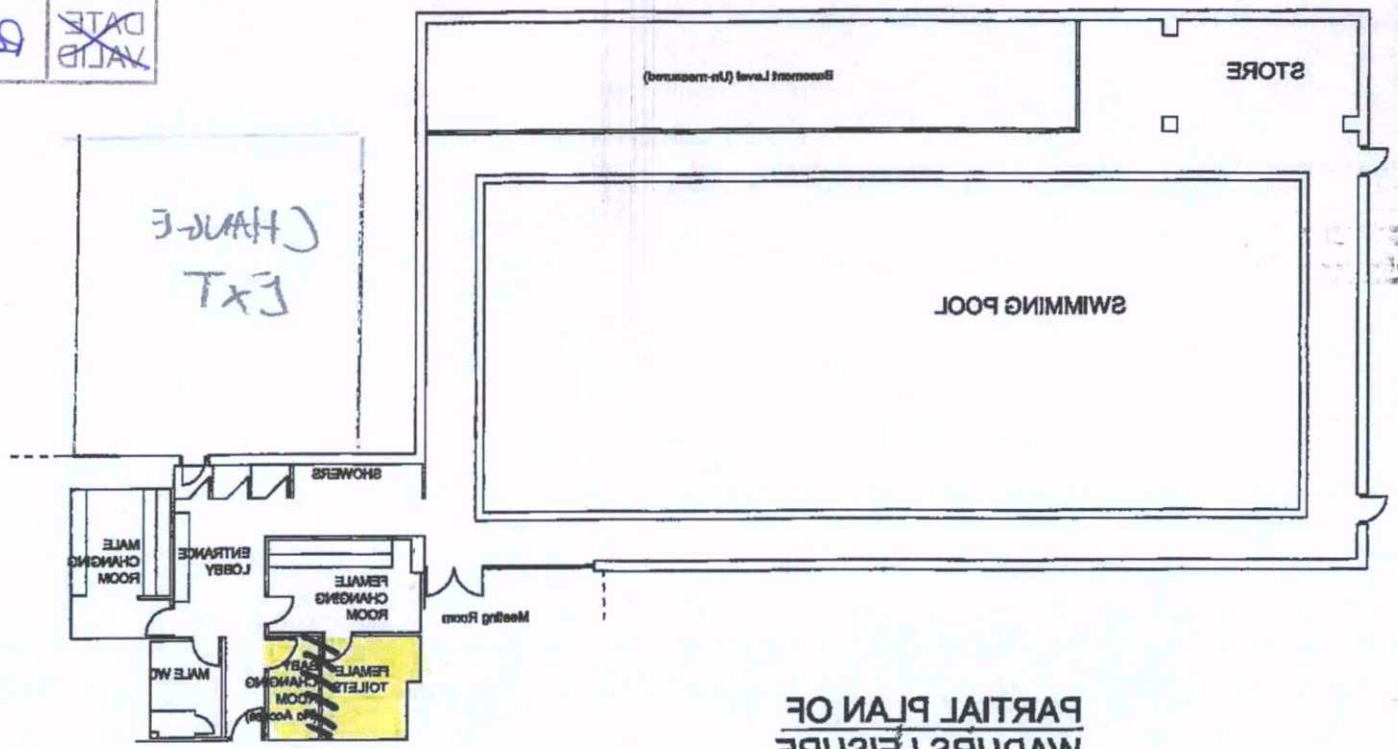

PARTIAL PLAN OF WADURS LEISURE

This drawing is copyrighted and owned by Worthing Borough Council and is for use on this site only.

Do not scale from this drawing (printed or electronic versions). Contractor must check all dimensions on site.

All other design team elements, where indicated have been imported from the consultant's drawings and reference should be made to the individual consultant's drawings for exact setting out, size and type of component.

Discrepancies and / or ambiguities within this drawing, between it and information given elsewhere, must be reported immediately to the Contract Administrator for Clarification before proceeding.

All works are to be carried out in accordance with the latest British Standards and Codes of Practice unless specifically directed otherwise in the specification.

Responsibility for the reproduction of this drawing in paper form, or if issued in electronic format, lies with the recipient to check that all information has been replicated in full and is correct when compared to the original paper or electronic image. Graphical representations of equipment on this drawing have been co-ordinated, but are approximations only. Please refer to specifications and / or details for actual sizes and or specific construction information.

Rev	Date	Amendments	By	Chk

Client:

Worthing BOROUGH COUNCIL

Project Title:
WADURS LEISURE,
KINGSTON BROADWAY,
SHOREHAM-BY-SEA
WEST SUSSEX. BN43 6TE

Drawing Title:
REPLACEMENT OF FLOOR TILING

TENDER ISSUE

Project No.:	Drawing No.:	Rev.
156049	156049-01	
Date: 25/09/2012	Scale: 1:200 @ A3	
By: GVP	Checked:	Approved: