


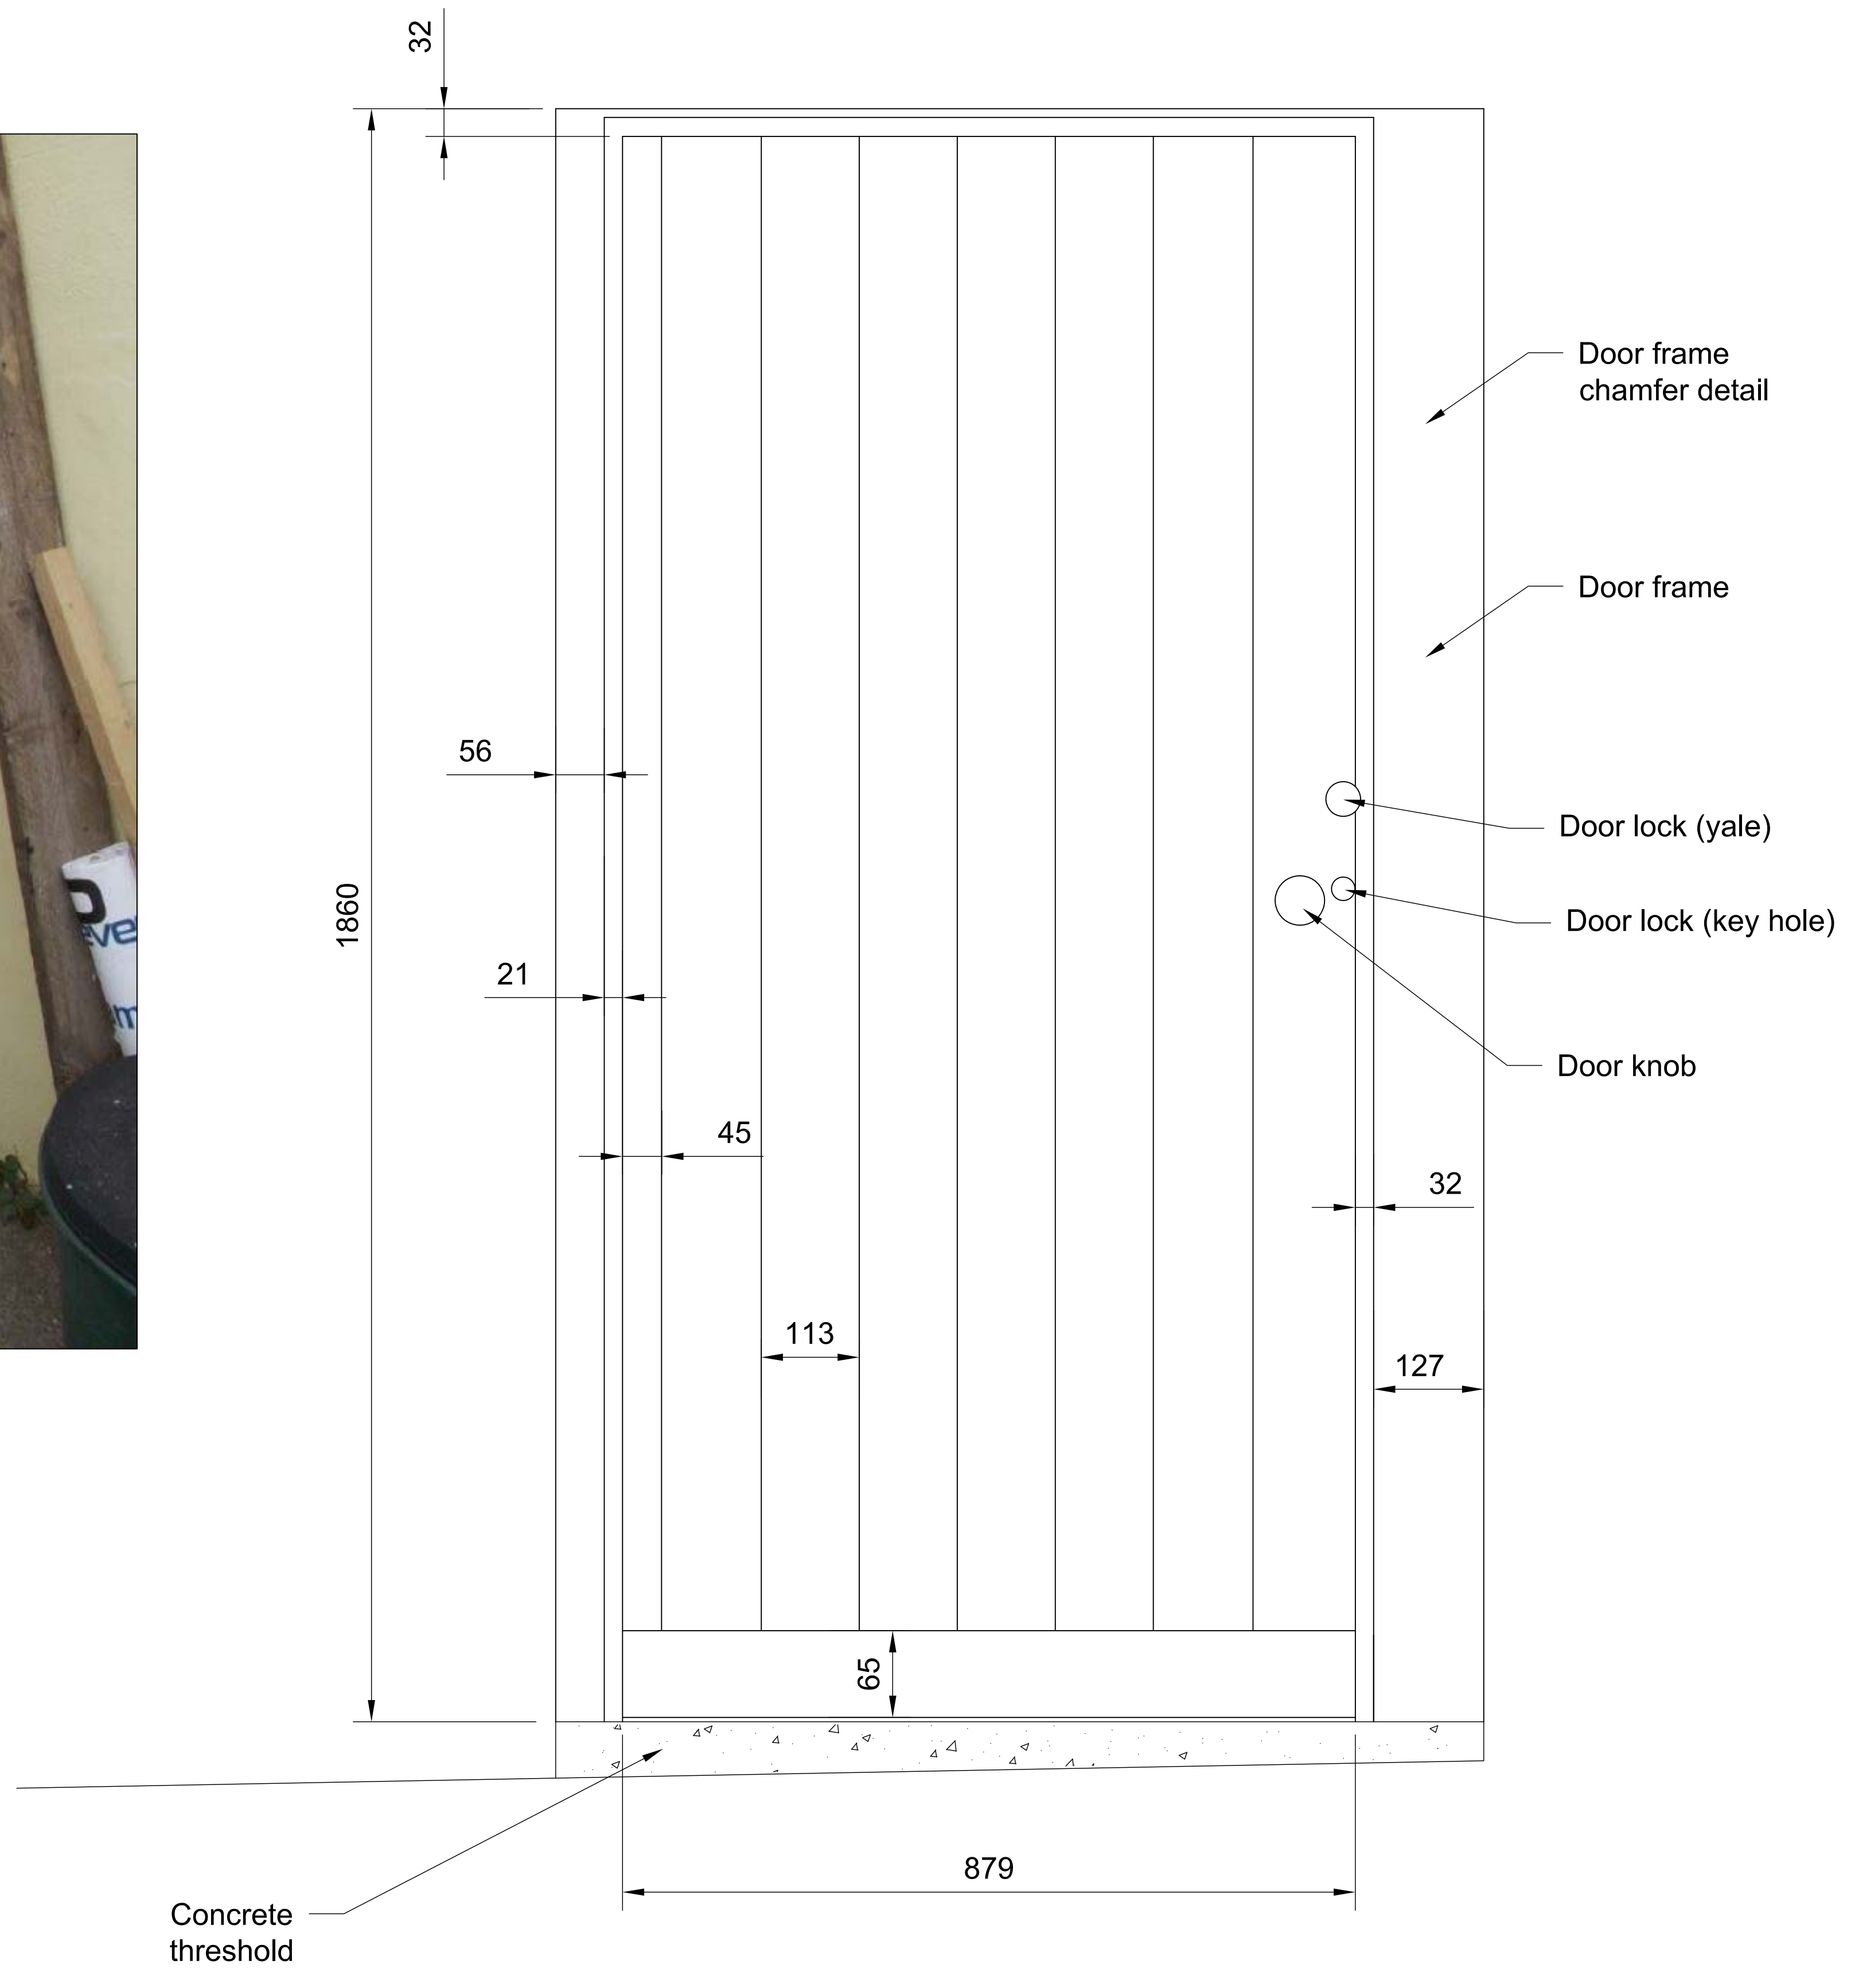

Notes

1. All dimensions are in millimetres unless noted otherwise.
2. All levels are in metres relative to Chart Datum (CD).
   Chart Datum is 1.0m below Ordnance Datum Newlyn (OD).
3. Door to be replaced with flood door which replicates the existing aesthetics as close is practicable.

Key to symbols

Reference drawings

Rev	Date	Drawn	Description	Ch'k'd	App'd
P01	17.03.2017	LB	For Planning (LBC)	NJC	PJP

Mott MacDonald
Mott MacDonald House
8-10 Sydenham Road
Croydon, CR0 2EE
United Kingdom
T +44 (0)20 8774 2000
F +44 (0)20 8681 5706
W www.mottmac.com

Client

Environment Agency

Title

Shoreham Adur Tidal Walls
Reach E1

23 High Street Side Door

Designed	S Haarhoff	SH	Eng check	F Loy	FL
Drawn	G Wallace	GW	Coordination	N Clarke	NC
Dwg check	N Clarke	NC	Approved	P J Phipps	PJP

Scale at A1	Status	Rev	Security
1:5	S2	P01	STD

Drawing Number
IMSO000648-MMC-01-E1-SK-C-0007

© Mott MacDonald

This document is issued for the party which commissioned it and for specific purposes connected with the captioned project only. It should not be relied upon by any other party or used for any other purpose.
We accept no responsibility for the consequences of this document being relied upon by any other party, or being used for any other purpose, or containing any error or omission which is due to an error or omission in data supplied to us by other parties.

© Crown copyright and database rights 2014 Ordnance Survey 100024198 © Environment Agency copyright and/or database rights 2014. All rights reserved.

C:\pw work\pw_dev_cde\cla67265\dms00731\IMSO000648-MMC-01-E1-SK-C-0007.dwg Mar 17, 2017 - 12:37PM bro61132