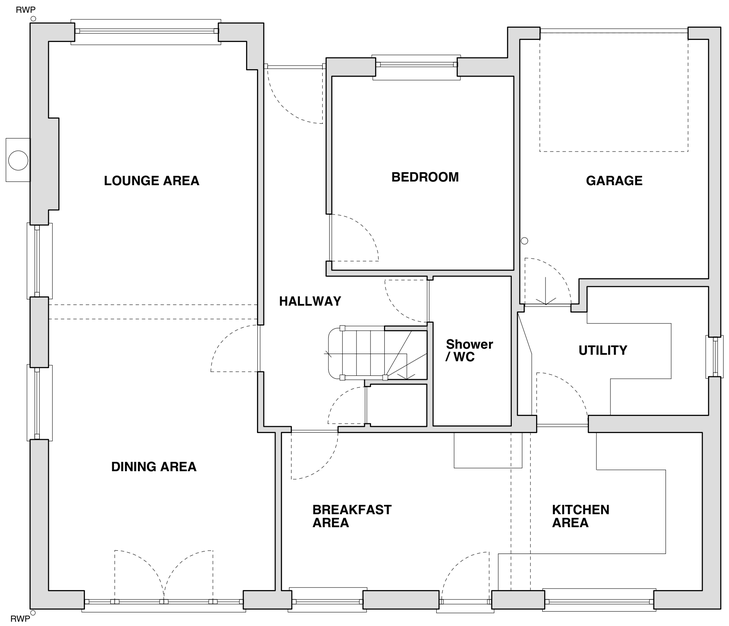

1 PROPOSED GROUND FLOOR PLAN
Scale - 1:50

N

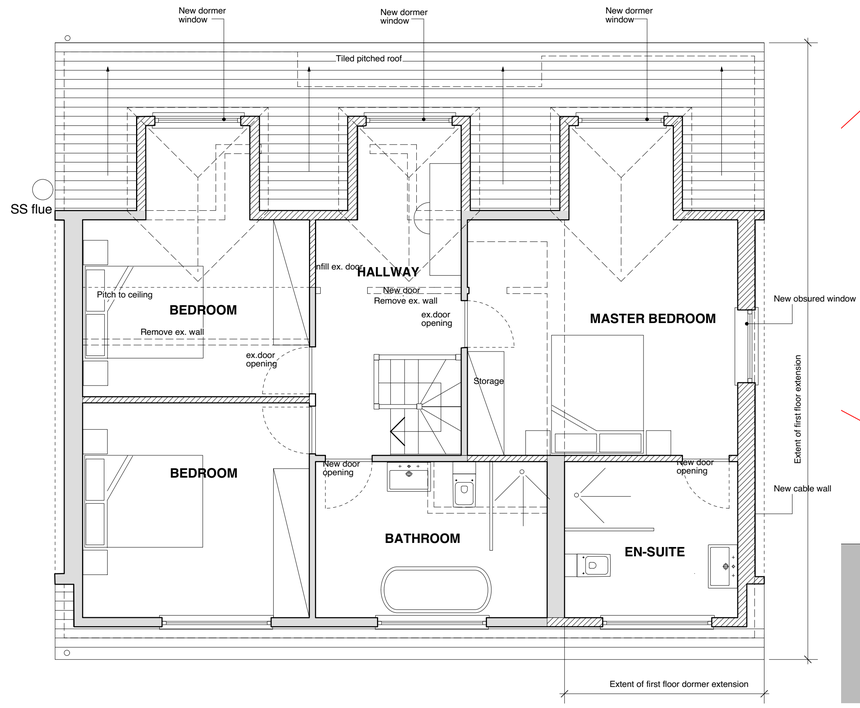

2 PROPOSED FIRST FLOOR PLAN
Scale - 1:50

N

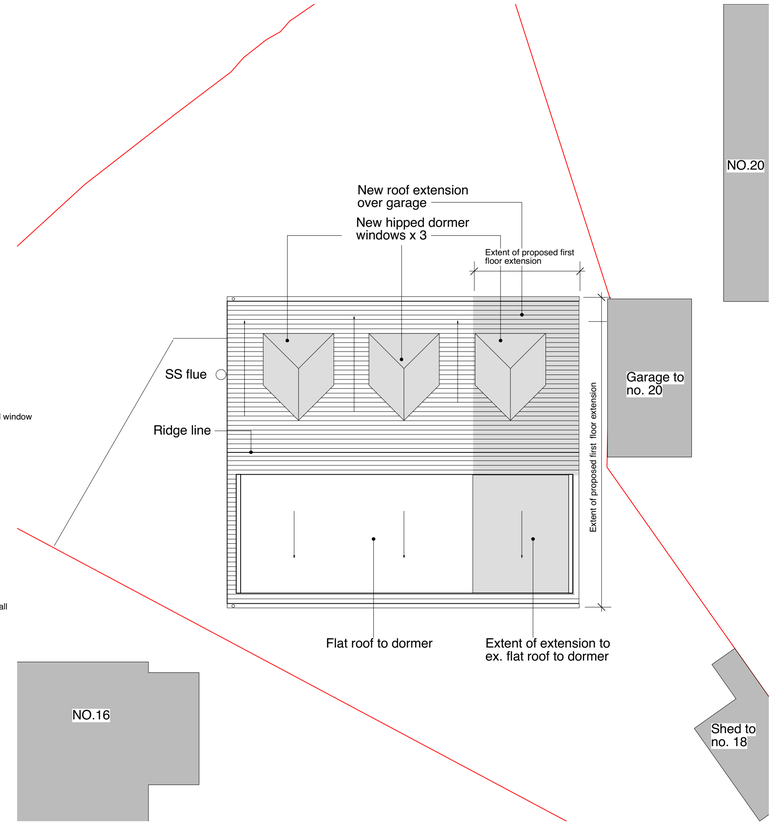

3 PROPOSED ROOF PLAN
Scale - 1:100

N

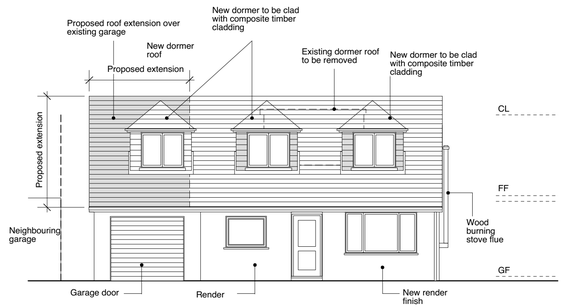

6 PROPOSED FRONT ELEVATION (North facing)
Scale - 1:100

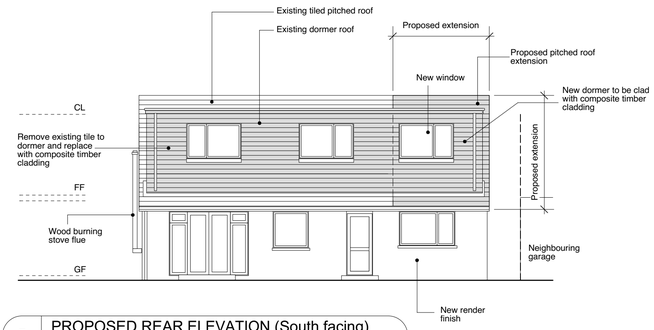

7 PROPOSED REAR ELEVATION (South facing)
Scale - 1:100

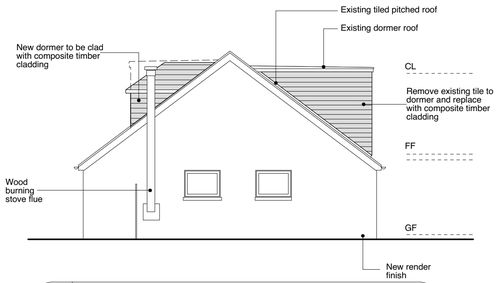

8 PROPOSED SIDE ELEVATION (West facing)
Scale - 1:100

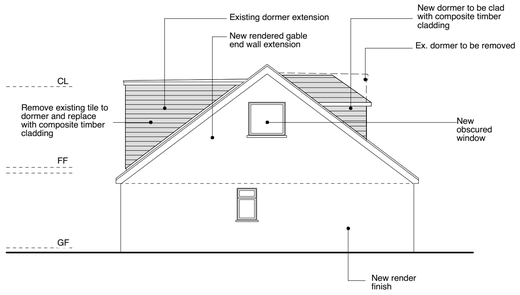

9 PROPOSED SIDE ELEVATION (East facing)
Scale - 1:100

Scale 1:100

0m 1m 2m 3m 4m 5m

Scale 1:50

0m 1m 2m 3m 4m 5m

REVISION	DATE	COMMENT	BY
a	14.08.19	New render finish	DH

HAPA ARCHITECTS

Job Name: **18 Silverdale Drive, Sompting, Lancing, BN15 9SB**

Status: **PLANNING**

Drawing Title: **PROPOSED PLANS AND ELEVATIONS**

Date: **JULY '19**

Scale: **1:50, 1:100, 1250 & 500 @ A1**

Job Ref: **202**

HAPA Architects Ltd. /// www.hapa-architects.co.uk

Drawing Number: **AL-200a**