


© Crown copyright 2019 Ordnance Survey 100053143
Cadastral data is subject to Crown copyright and is reproduced with permission of HM Land Registry.

01/110 Location Plan
Scale: 1:1250


1:1250 SCALE BAR

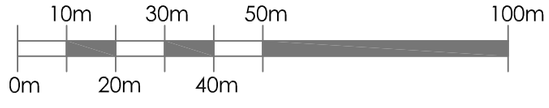



02/110 Block Plan
Scale: 1:500

1:500 SCALE BAR

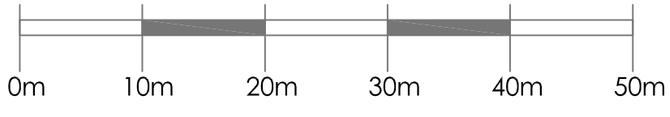

Notes

This drawing remains the copyright of **jnf architecture**. Copying and/or distribution of this drawing in part or in whole is not permitted without prior approval.

N

Rev	Notes	Date	Chkd
1	Planning Issue Adjustment made to plot scale	06.08.2019	NF
0	Planning Issue	01.08.2019	NF

jnf architecture
www.jnfarchitecture.co.uk
architecture-design-interiors

project
55 Fircroft Avenue
55 Fircroft Avenue, Lancing, BN15 0NR
Client: Bonnie Collins

drawing name
Site Location Plan & Block Plan

ref	dwg no	rev
JNF1905	110	01

scale	size	drwn	chkd
1:1250 & 1:500	A3	nf	nf

status
Planning