
DO NOT SCALE FROM THIS DRAWING


1m 2m 3m 4m 5m 6m 7m 8m 9m 10m
1:50 Scale Bar

10m 20m 30m 40m
1:500 Scale Bar


10m 20m 30m 40m 50m
1:1250 Scale Bar

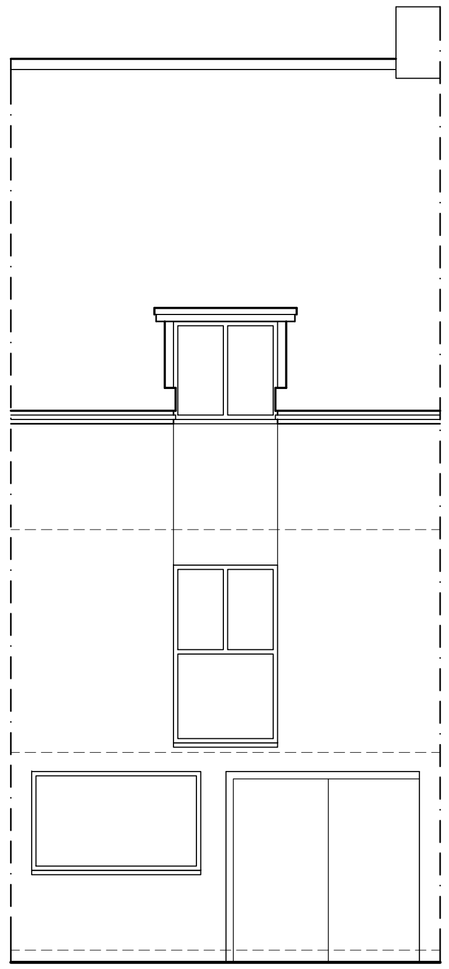


West Elevation

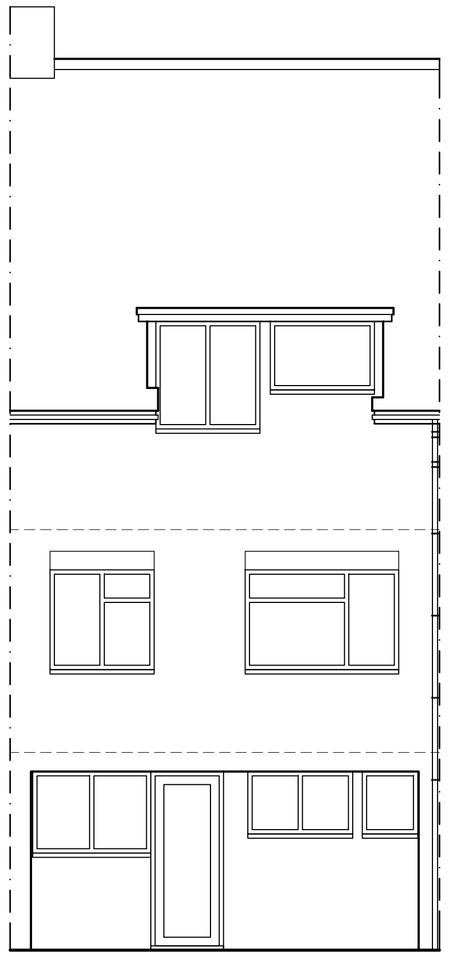


East Elevation

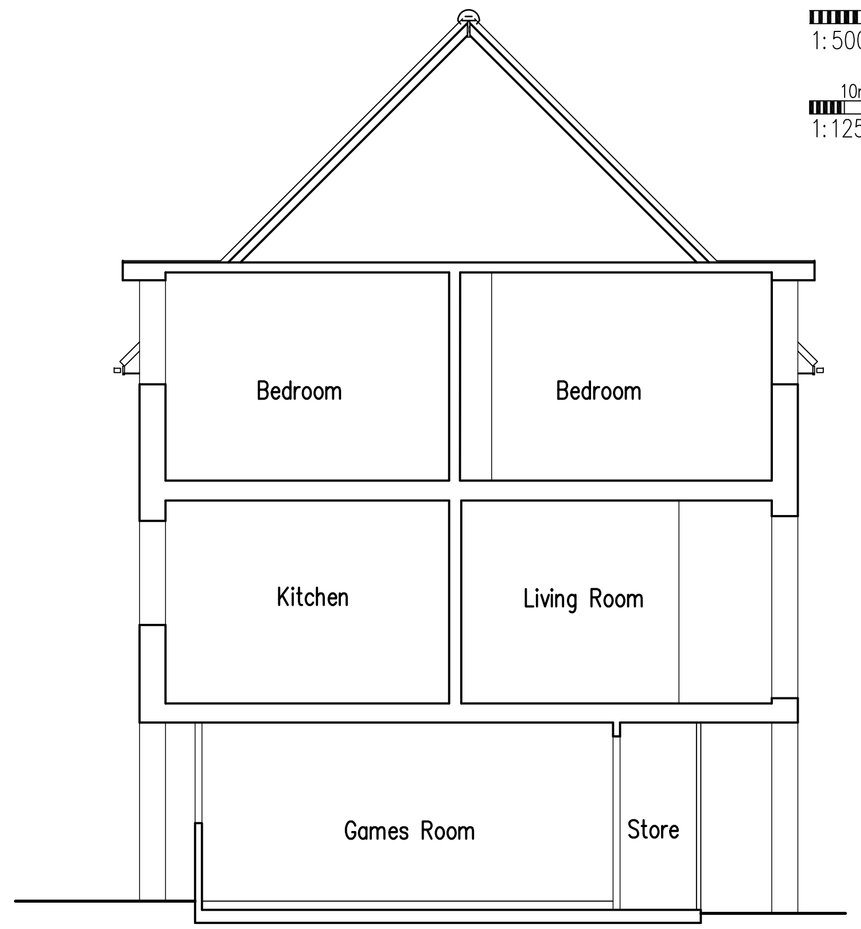


Typical Section

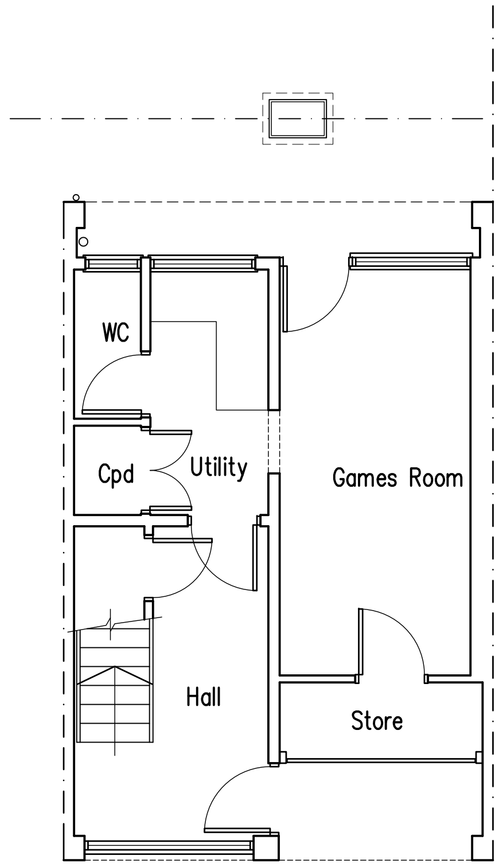


Ground Floor Plan

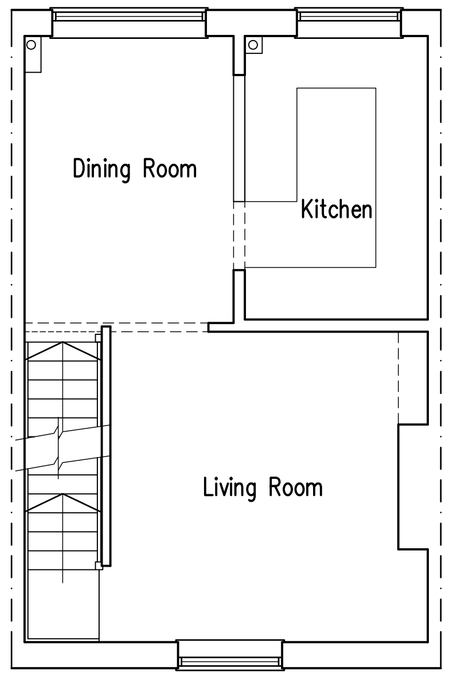

First Floor Plan

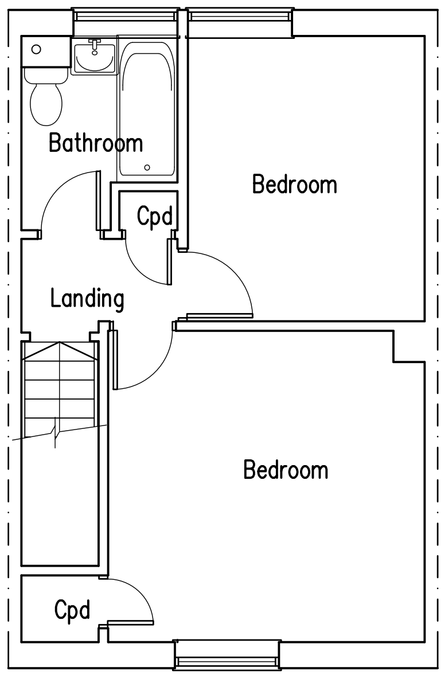

Second Floor Plan

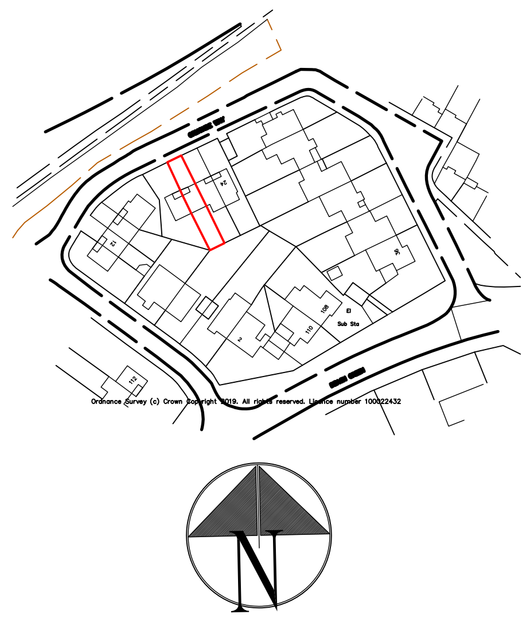

Location Plan 1:1250



Block Plan 1:500

Proposed Single Storey Rear Extension & Internal Alterations at: 20 Ormonde Way, Shoreham-By-Sea

rja Planning & Building Consultants Ltd.
1st Floor
10 High Street
Shoreham-By-Sea
West Sussex BN43 5DA
t: 01273 467297 mob: 07971 375739
e: rex@rjapbc.co.uk web: www.rjapbc.co.uk

Chartered Institute of Architectural Technologists

PROJECT: 20 Ormonde Way, Shoreham-By-Sea		
DRAWING TITLE: Existing Floor Plans & Elevations		
CLIENT: Richard Meredith & Zoe Prescott	DWG NO: 19746-01	REVISION:
SCALE: 1:50, 1:500, 1:1250 @ A1	DATE: 03.07.19	DRAWN: rex