

DO NOT SCALE FROM THIS DRAWING

1m 2m 3m 4m 5m 6m 7m 8m 9m 10m


1:50 Scale Bar

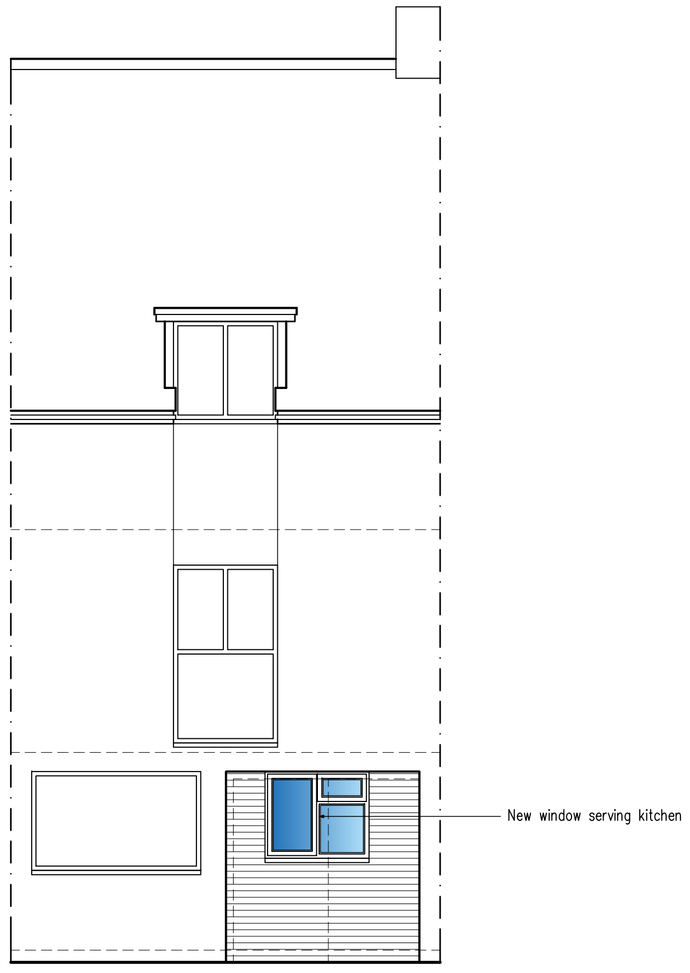


West Elevation

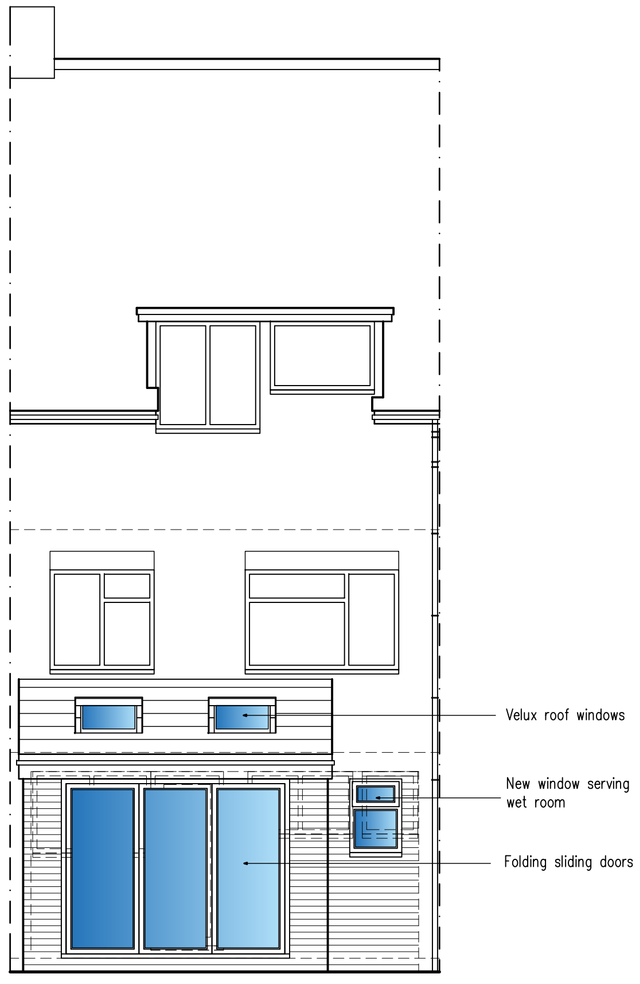


East Elevation

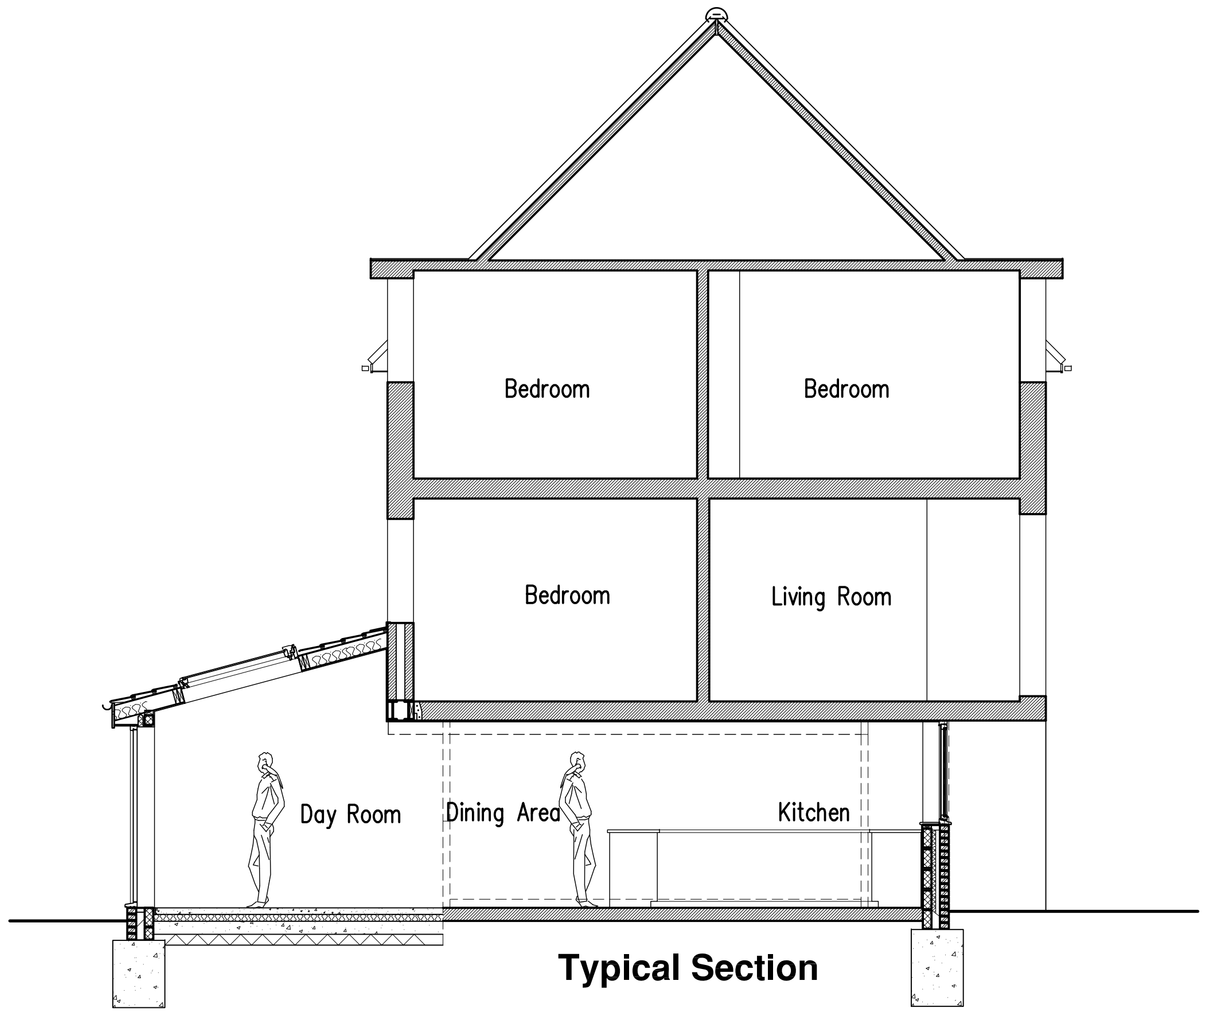


Typical Section

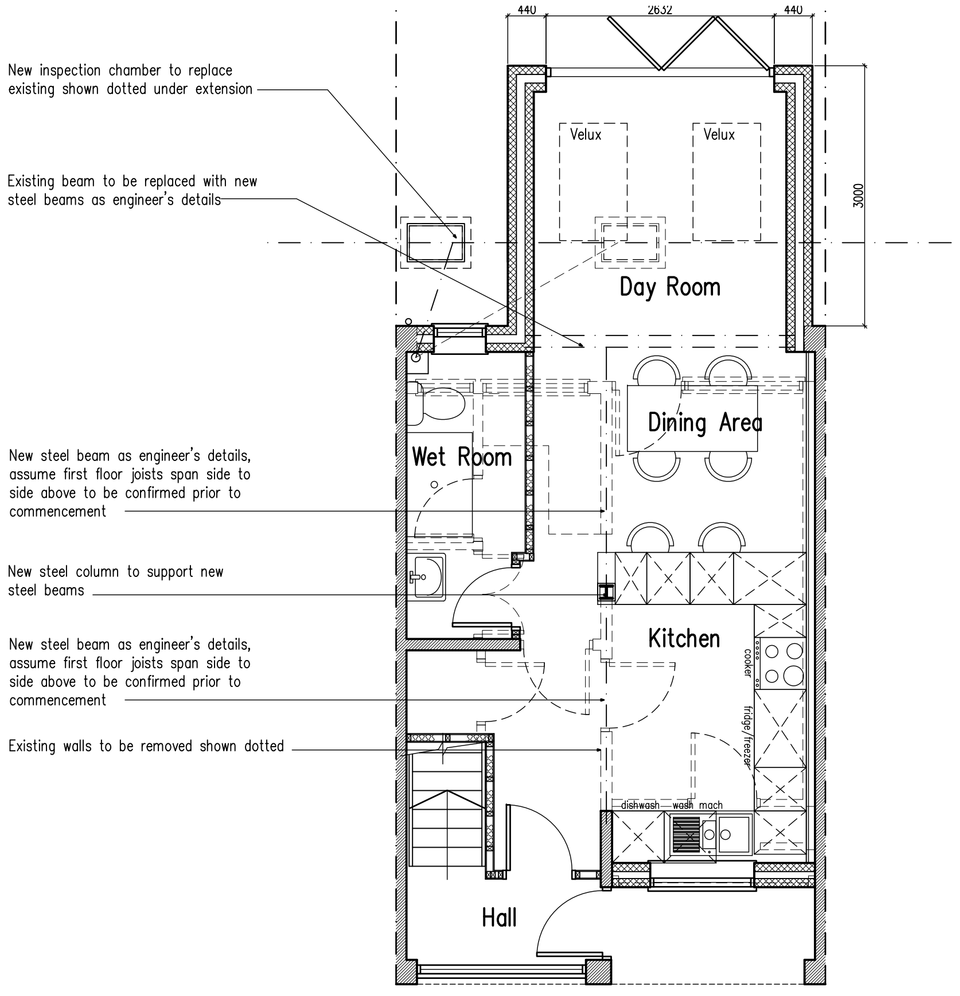

Ground Floor Plan

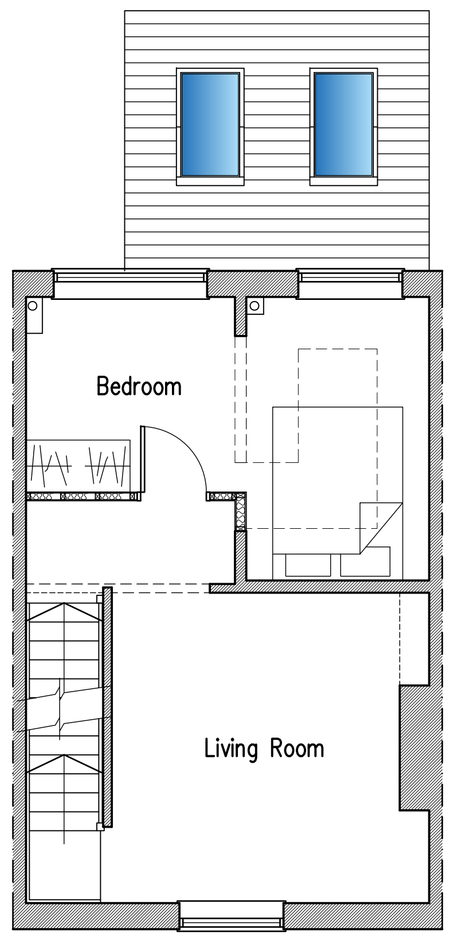

First Floor Plan

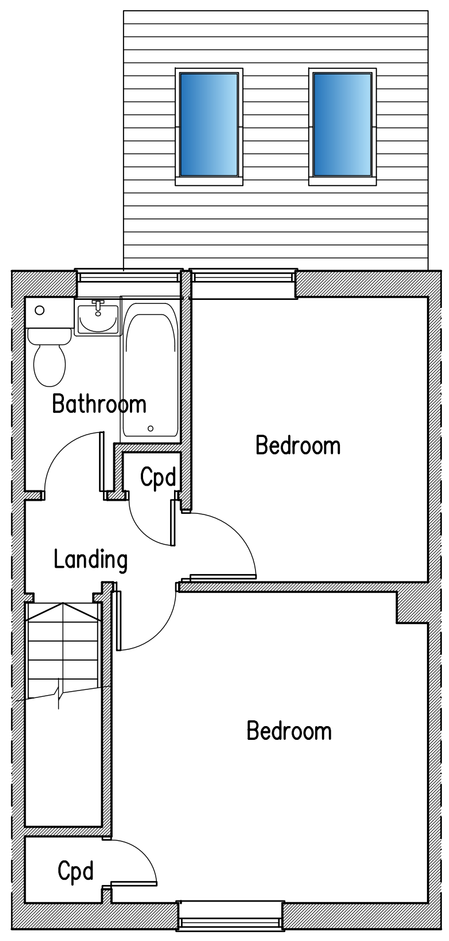

Second Floor Plan

A	01.08.19	Client requirements added

Proposed Single Storey Rear Extension & Internal Alterations at: 20 Ormonde Way, Shoreham-By-Sea

rja Planning & Building Consultants Ltd.
1st Floor
10 High Street
Shoreham-By-Sea
West Sussex BN43 5DA
t: 01273 467297 mob: 07971 375739
e: rex@rjapbc.co.uk web: www.rjapbc.co.uk

Chartered Institute of Architectural Technologists

PROJECT: 20 Ormonde Way, Shoreham-By-Sea

DRAWING TITLE: Proposed Floor Plans & Elevations

CLIENT: Richard Meredith & Zoe Prescott

DWG NO: 19746-02

REVISION: A

SCALE: 1:50 @ A1

DATE: 03.07.19

DRAWN: rex