
A3 PAPER SIZE

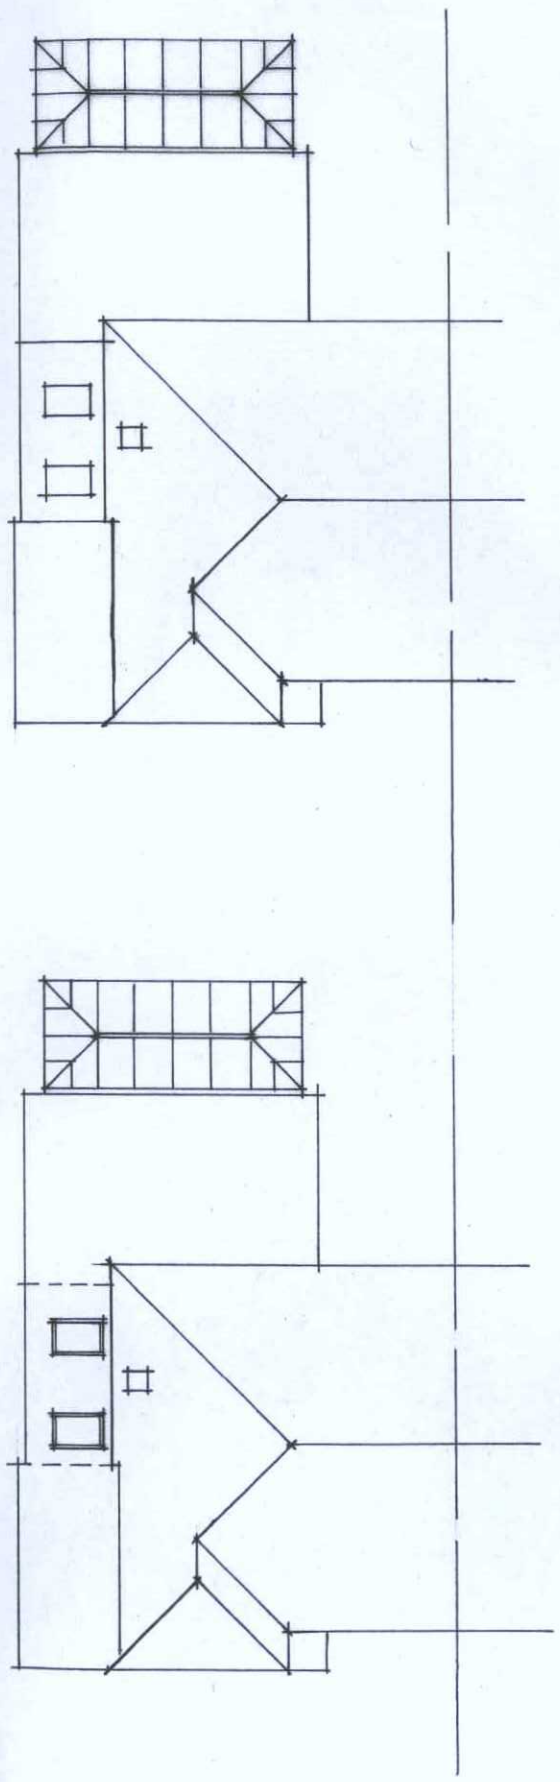

Existing Roof Plan 1/200

A3


Proposed Roof Plan 1/200

ADUR & WORTHING
PLANNING SERVICES

PLAN	AWDM/1244/19
DATE VALID	12 AUG 2019

Paul Trussler
44 FirleRoad
Lancing
West Sussex
BN15 0NZ

Drawing No. 219/5721/4

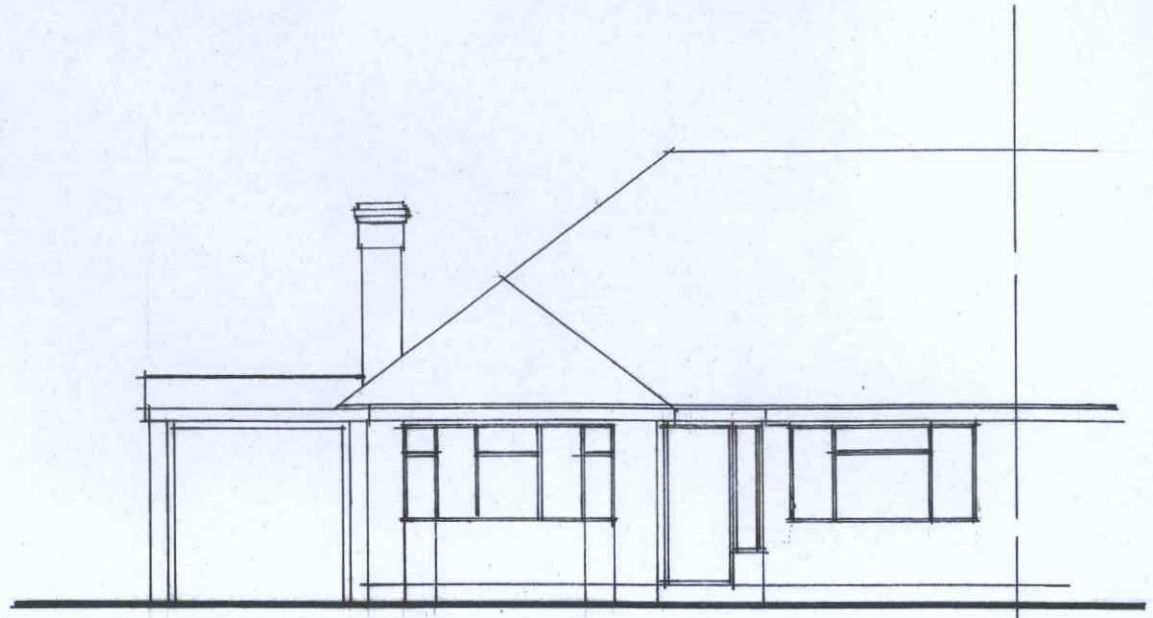

Existing North Elevation - scale: 1/100



Proposed North Elevation - scale: 1/100

A3

Side extension:
62 OLD SHOREHAM ROAD
LANCING
WEST SUSSEX BN15 0QZ