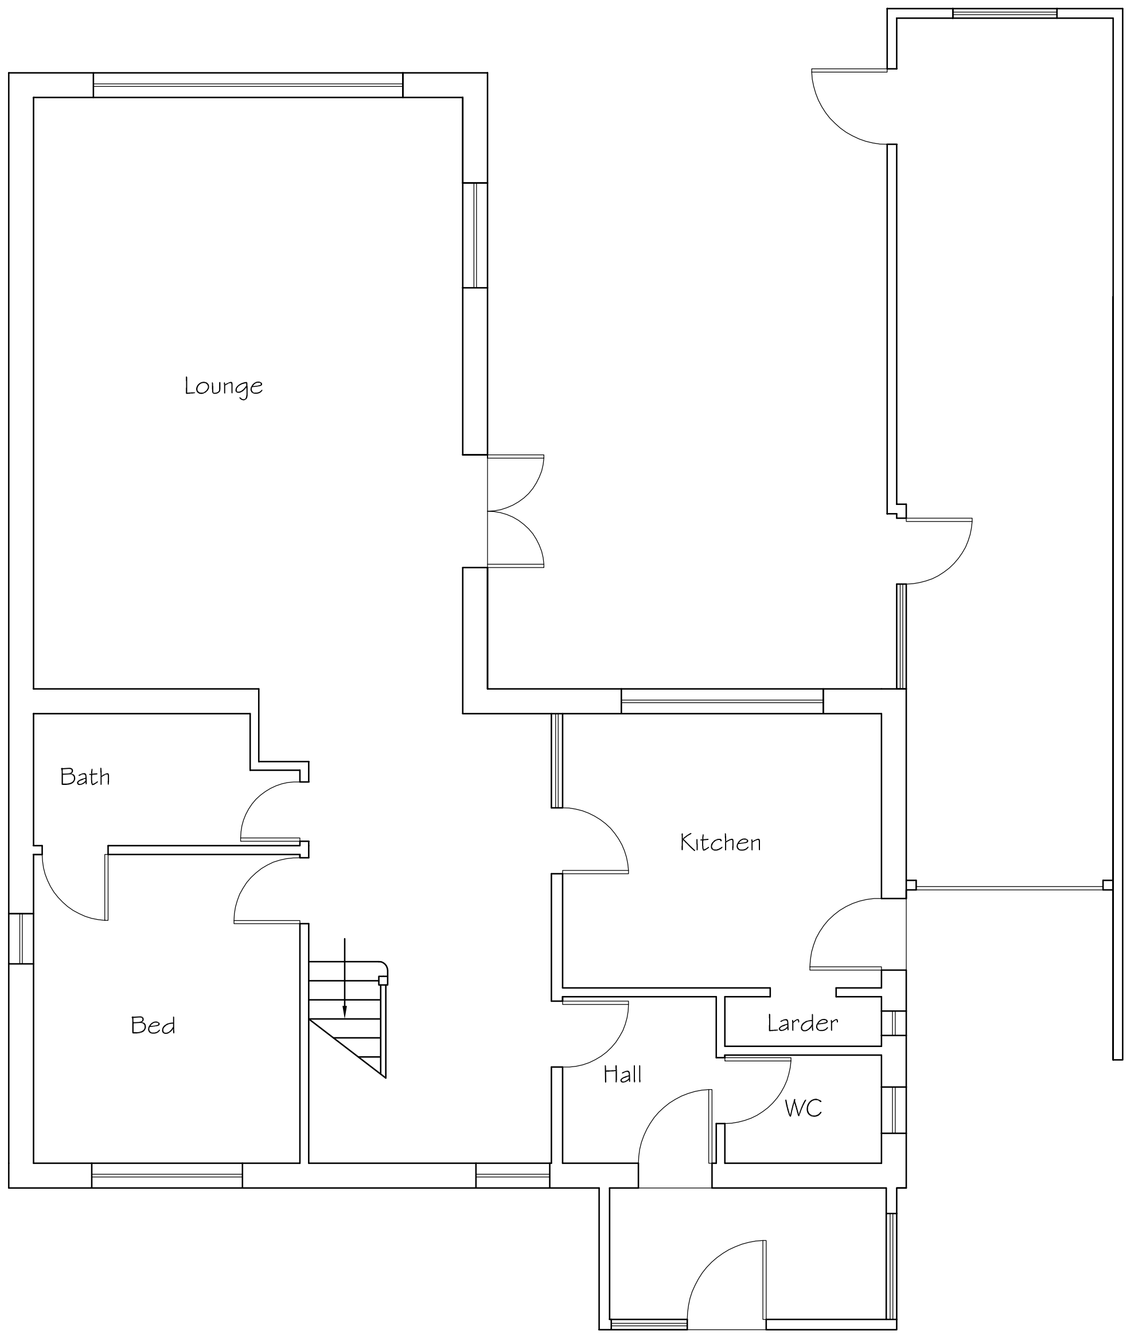

Existing Ground Floor Plan

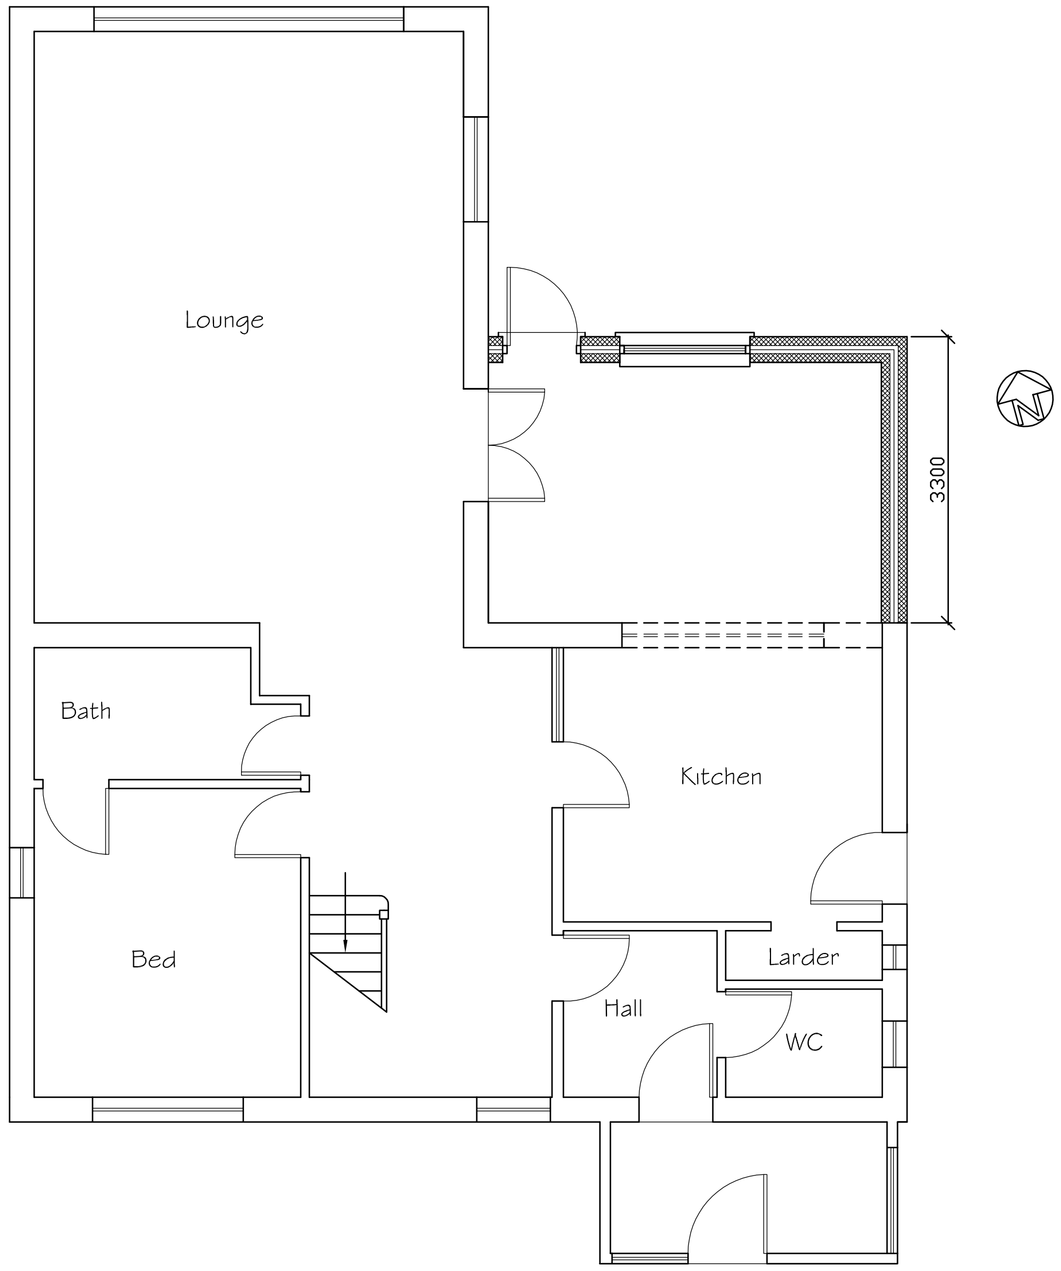

Proposed Ground Floor Plan

 

Proposed Roof Plan

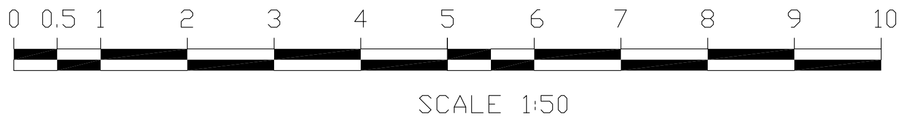

SCALE 1:50

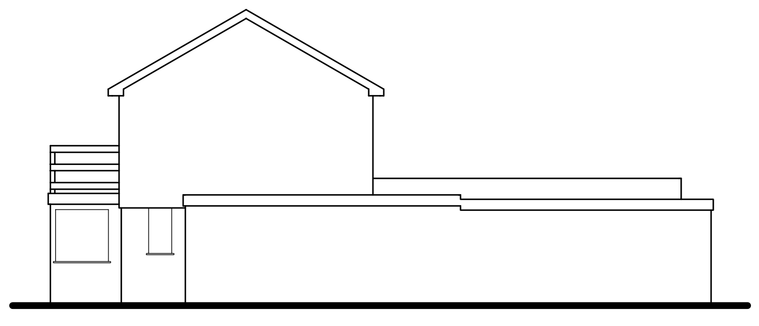

Existing Side (East) Elevation

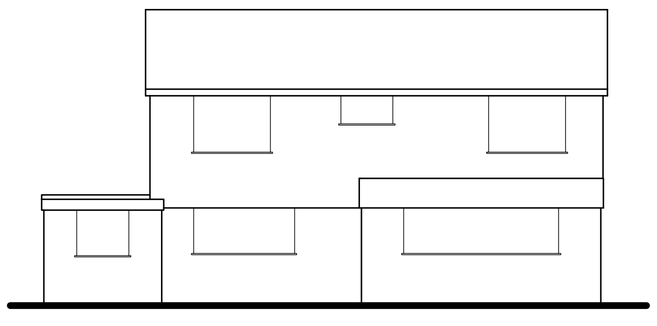

Existing Rear (North) Elevation

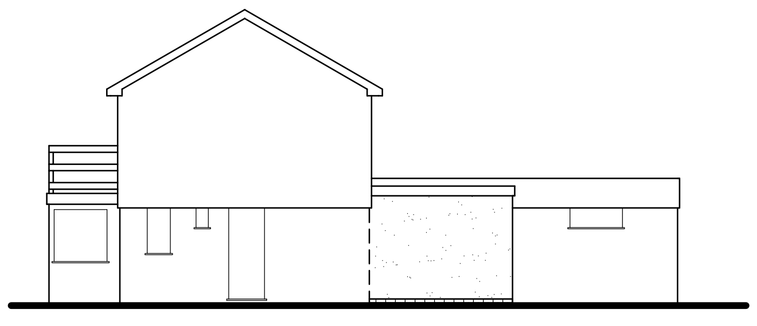

Proposed Side (East) Elevation

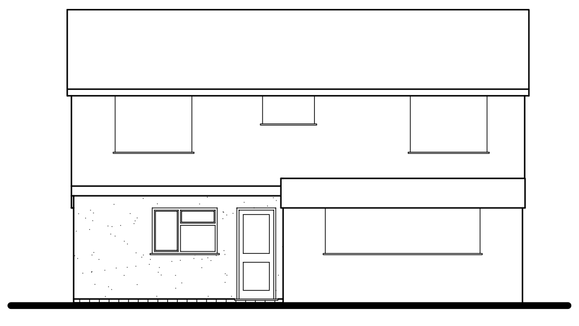

Proposed Rear (North) Elevation

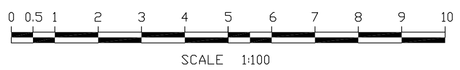

SCALE 1:100

Tony Rogers
Building Consultants
Address: 40 Dawn Crescent, Upper Beeding
West Sussex, BN44 3WH
Telephone: 01903 815225 Fax: 01903 815225

Rev.	Date:	Revision Description:

Client: Mr & Mrs A Barnes

Address: 64 Beach Green
Shoreham-by-Sea
West Sussex
BN43 5YA

Project: Proposed single storey rear extension

Scale: 1:50 1:100
Paper Size A1

Date: October 2019

Drawing No: 19/1387/01

Drawn By: AWR

Revision: