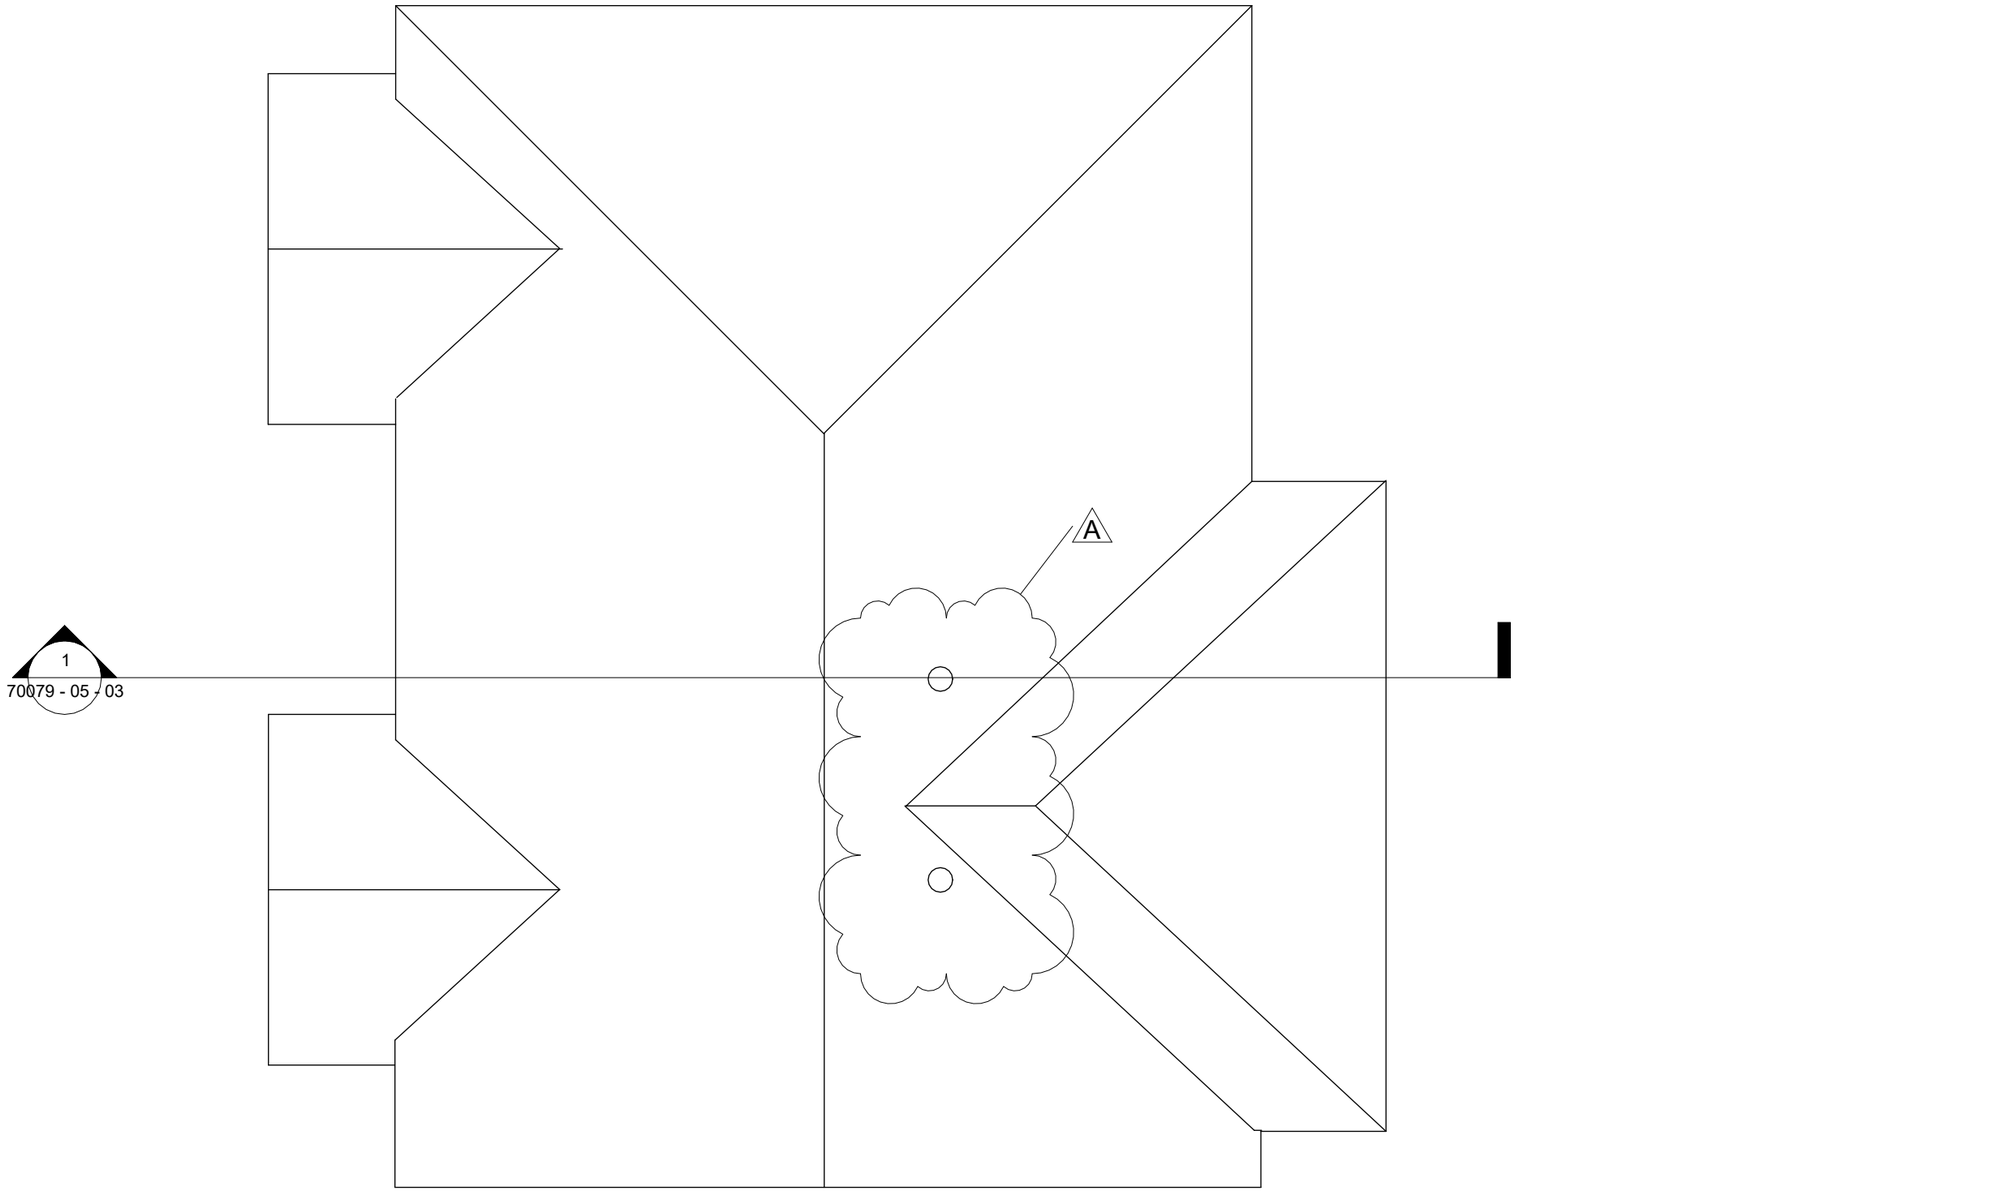

ROOF PLAN

1 : 50

1 : 50
0 1 2 4m

No.	Description	Date
A	Revision from previous designer - 2 x 200mm diameter tubes	26.09.23

PUC Architecture

PROJECT
54 Henty Rd, Worthing BN14 7HF

SHEET
ROOF PLAN

Owner

Date
26.09.23

Scale (@ A3) - 1 : 50

Drawn by
RC

DRAWING NUMBER
70079 - 05 - 02

REV
A

Checked by
JG